PLAN
SURVEYED
PLOTTED
ALIGNMENT CHECKED
GRADES CHECKED
R.M. NOTED
STRUCTURE NOTATING CHKD
NOTE BOOK
NO.
BY
DATE

PROFILE
SURVEYED
PLOTTED
GRADES CHECKED
R.M. NOTED
STRUCTURE NOTATING CHKD
NOTE BOOK
NO.
BY
DATE

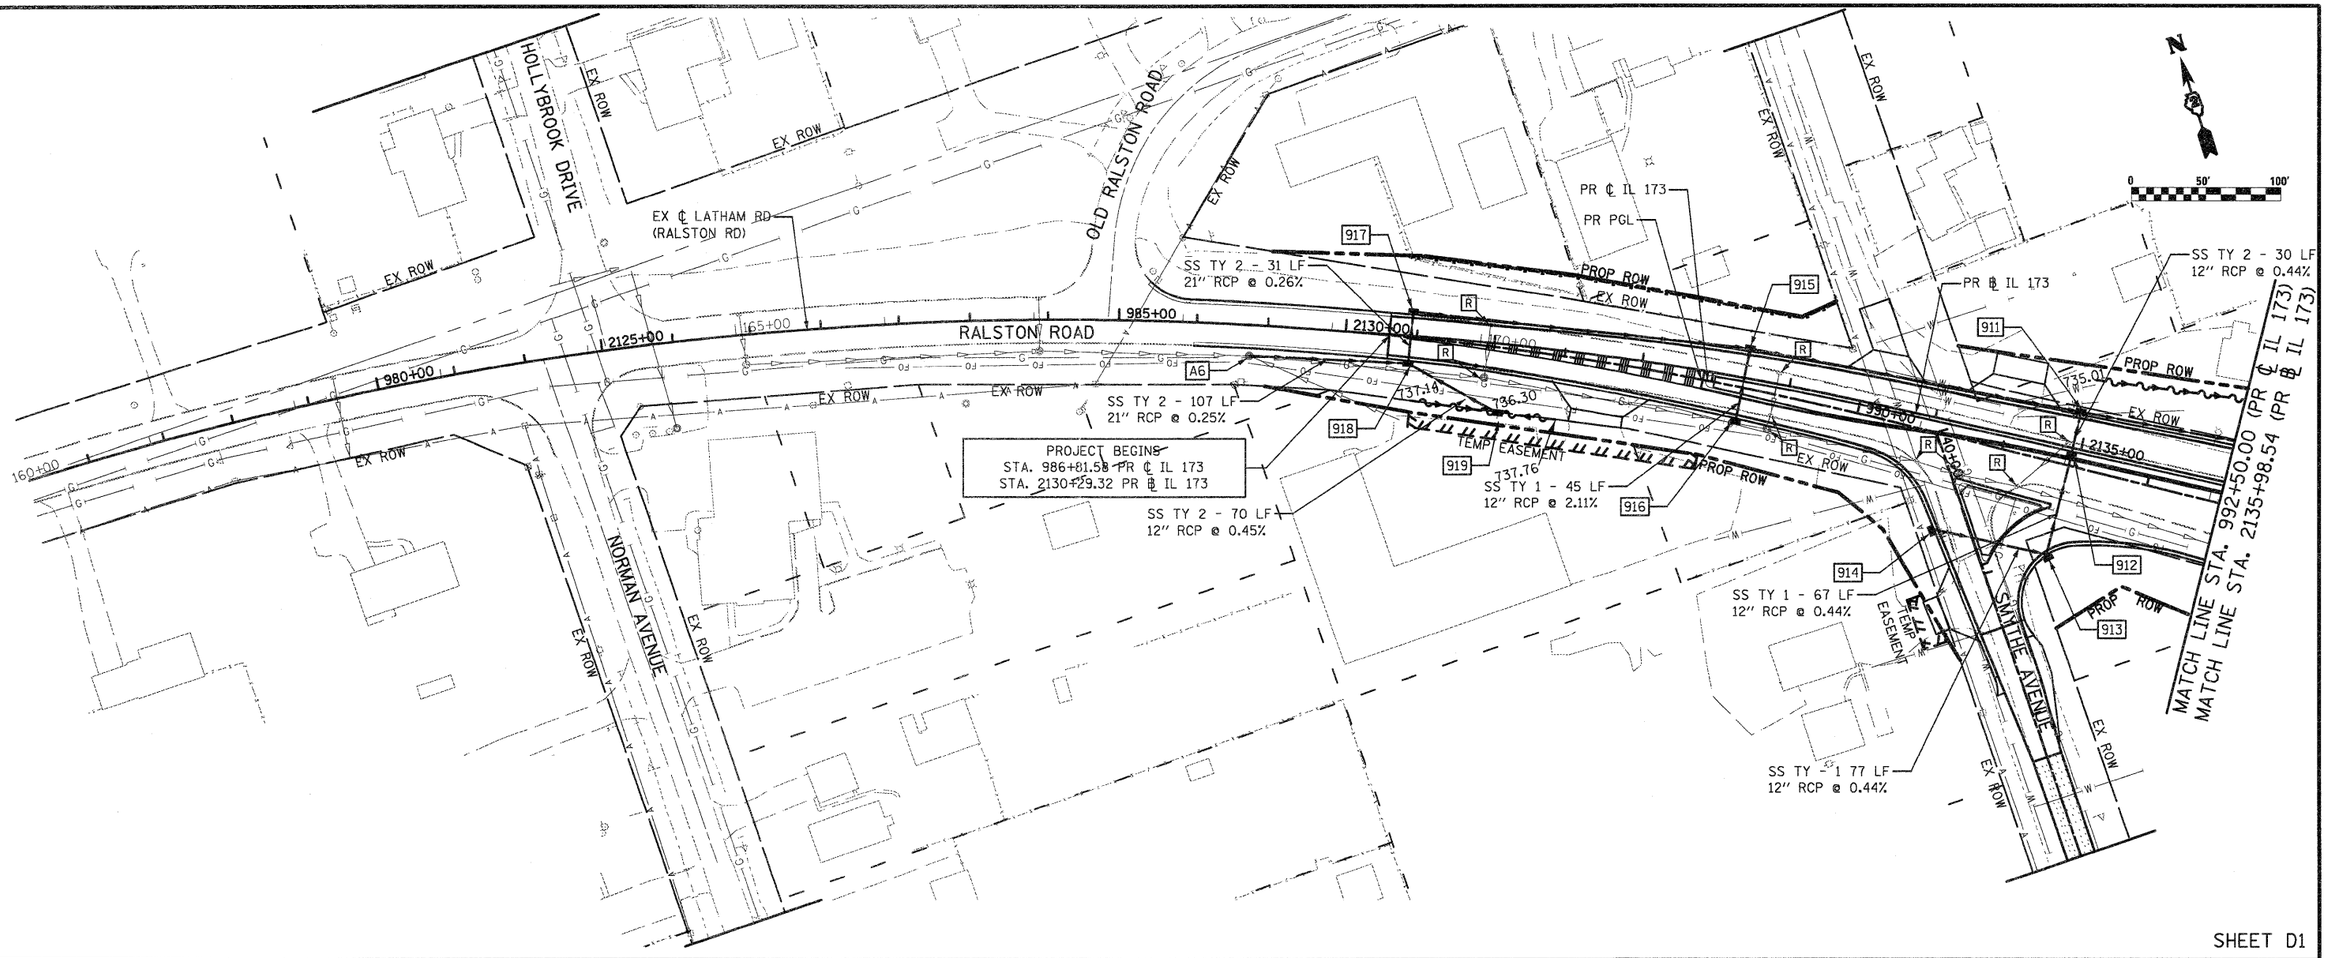

SHEET D1

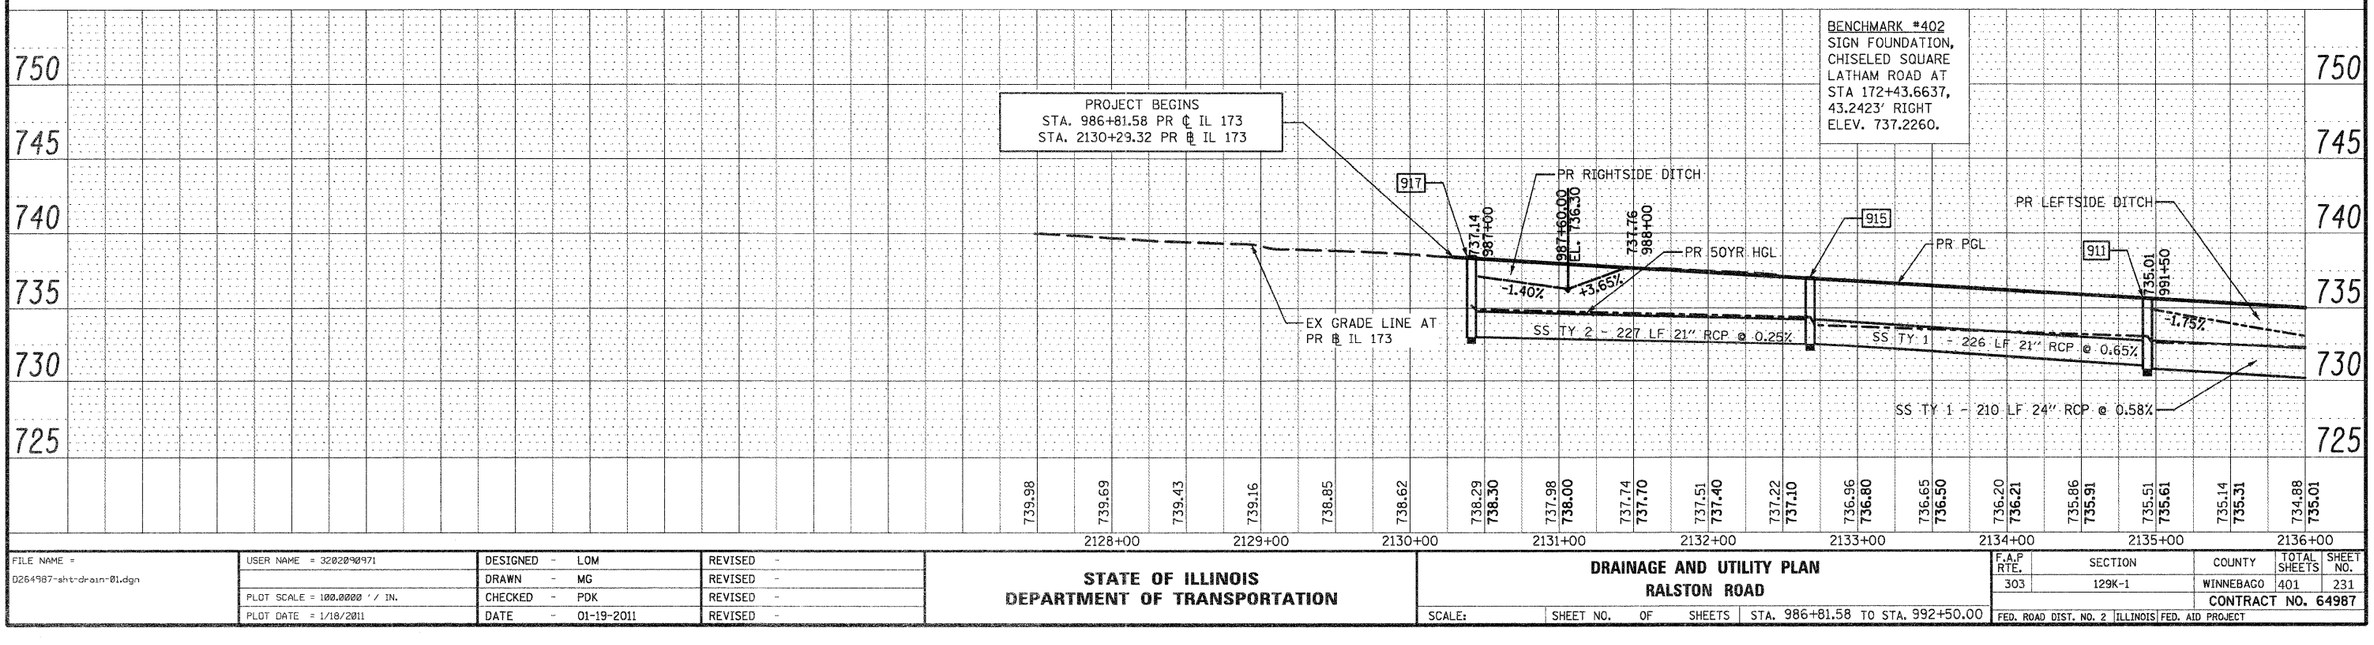

FILE NAME = D264987-sht-drain-01.dgn	USER NAME = 32020%0971	DESIGNED - LOM	REVISED -
		DRAWN - MG	REVISED -
	PLOT SCALE = 100.0000 ' / IN.	CHECKED - PDK	REVISED -
	PLOT DATE = 1/18/2011	DATE - 01-19-2011	REVISED -

STATE OF ILLINOIS
DEPARTMENT OF TRANSPORTATION

DRAINAGE AND UTILITY PLAN
RALSTON ROAD

SCALE: | SHEET NO. OF SHEETS | STA. 986+81.58 TO STA. 992+50.00

F.A.P RTE.	SECTION	COUNTY	TOTAL SHEETS	SHEET NO.
303	129K-1	WINNEBAGO	401	231
		CONTRACT NO. 64987		
FED. ROAD DIST. NO. 2	ILLINOIS	FED. AID PROJECT		