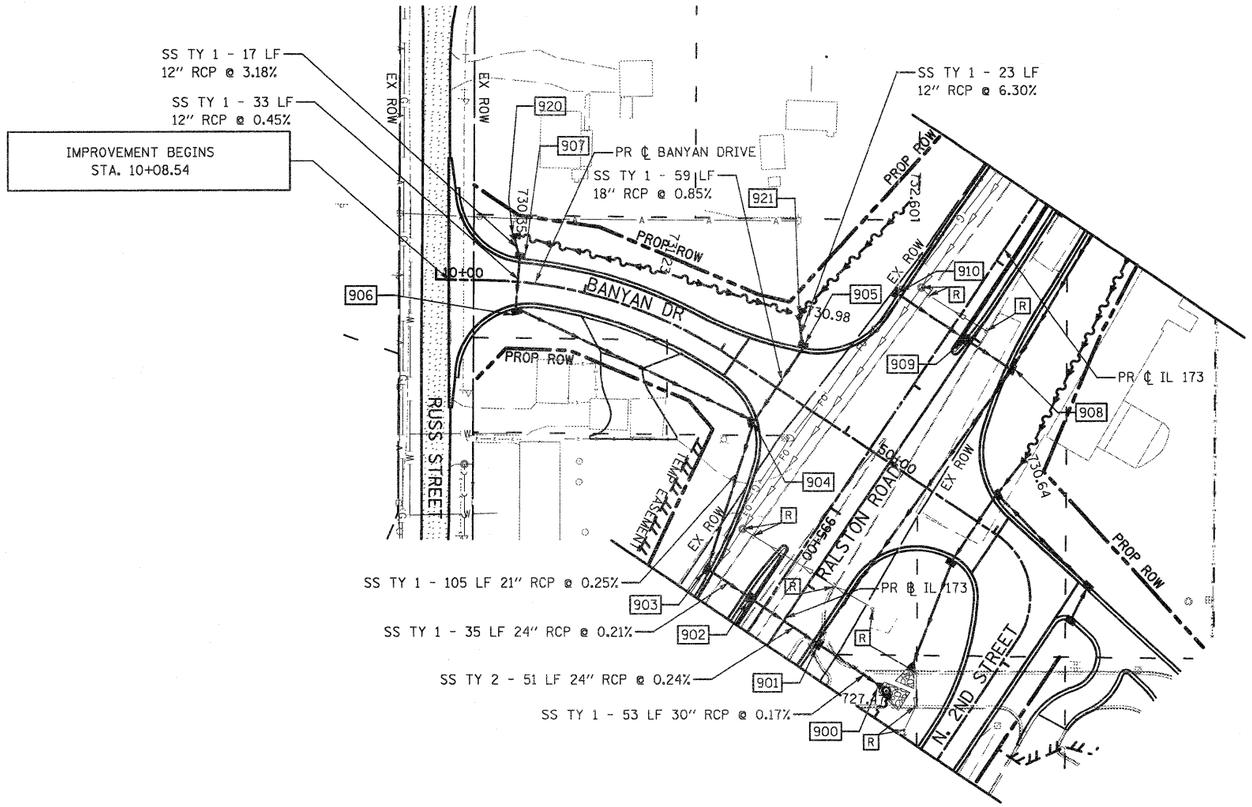

SHEET D5

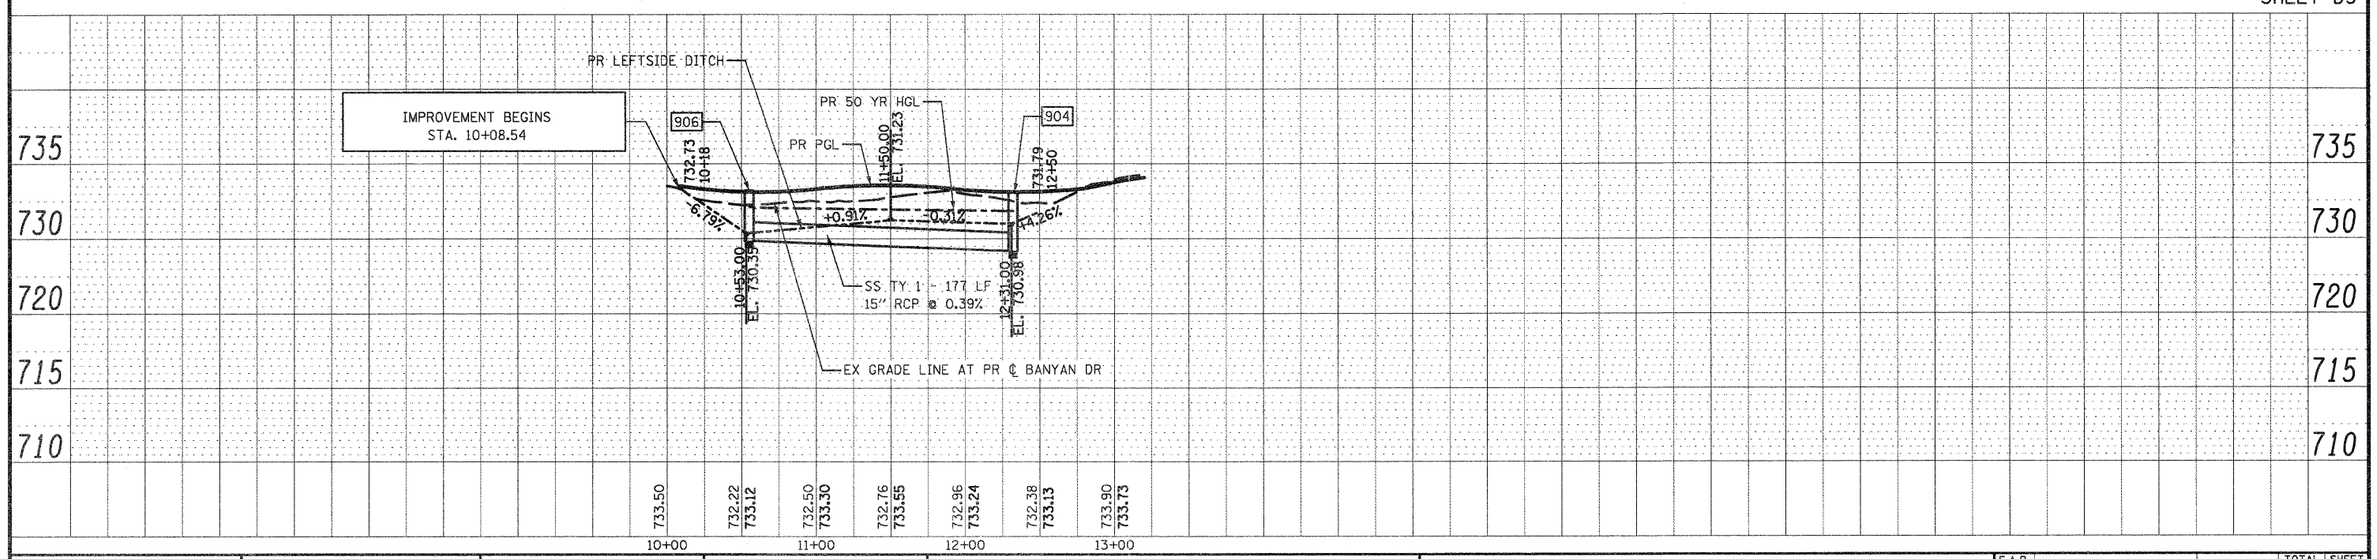

PLAN
SURVEYED
PLOTTED
ALIGNMENT CHECKED
RT. OF WAY CHECKED
PDWP TEL. NAME
NOTE BOOK NO.
BY
DATE

PROFILE
SURVEYED
PLOTTED
GRADES CHECKED
B.M. NOTED
STRUCTURE NOTATIONS CHKD
NOTE BOOK NO.
BY
DATE

FILE NAME = D264987-sht-drain-05.dgn	USER NAME = 3202090971	DESIGNED - LOM	REVISED -	STATE OF ILLINOIS DEPARTMENT OF TRANSPORTATION	DRAINAGE AND UTILITY PLAN BANYAN DRIVE	F.A.P RTE.	SECTION	COUNTY	TOTAL SHEETS / SHEET NO.
		DRAWN - MG	REVISED -			303	129K-1	WINNEBAGO	401 / 235
	PLOT SCALE = 100.0000 ' / IN.	CHECKED - PDK	REVISED -					CONTRACT NO. 64987	
	PLOT DATE = 1/18/2011	DATE - 01-19-2011	REVISED -		SCALE: SHEET NO. OF SHEETS	STA. 10+08.54 TO STA. 13+20.20		FED. ROAD DIST. NO. 2 ILLINOIS FED. AID PROJECT	