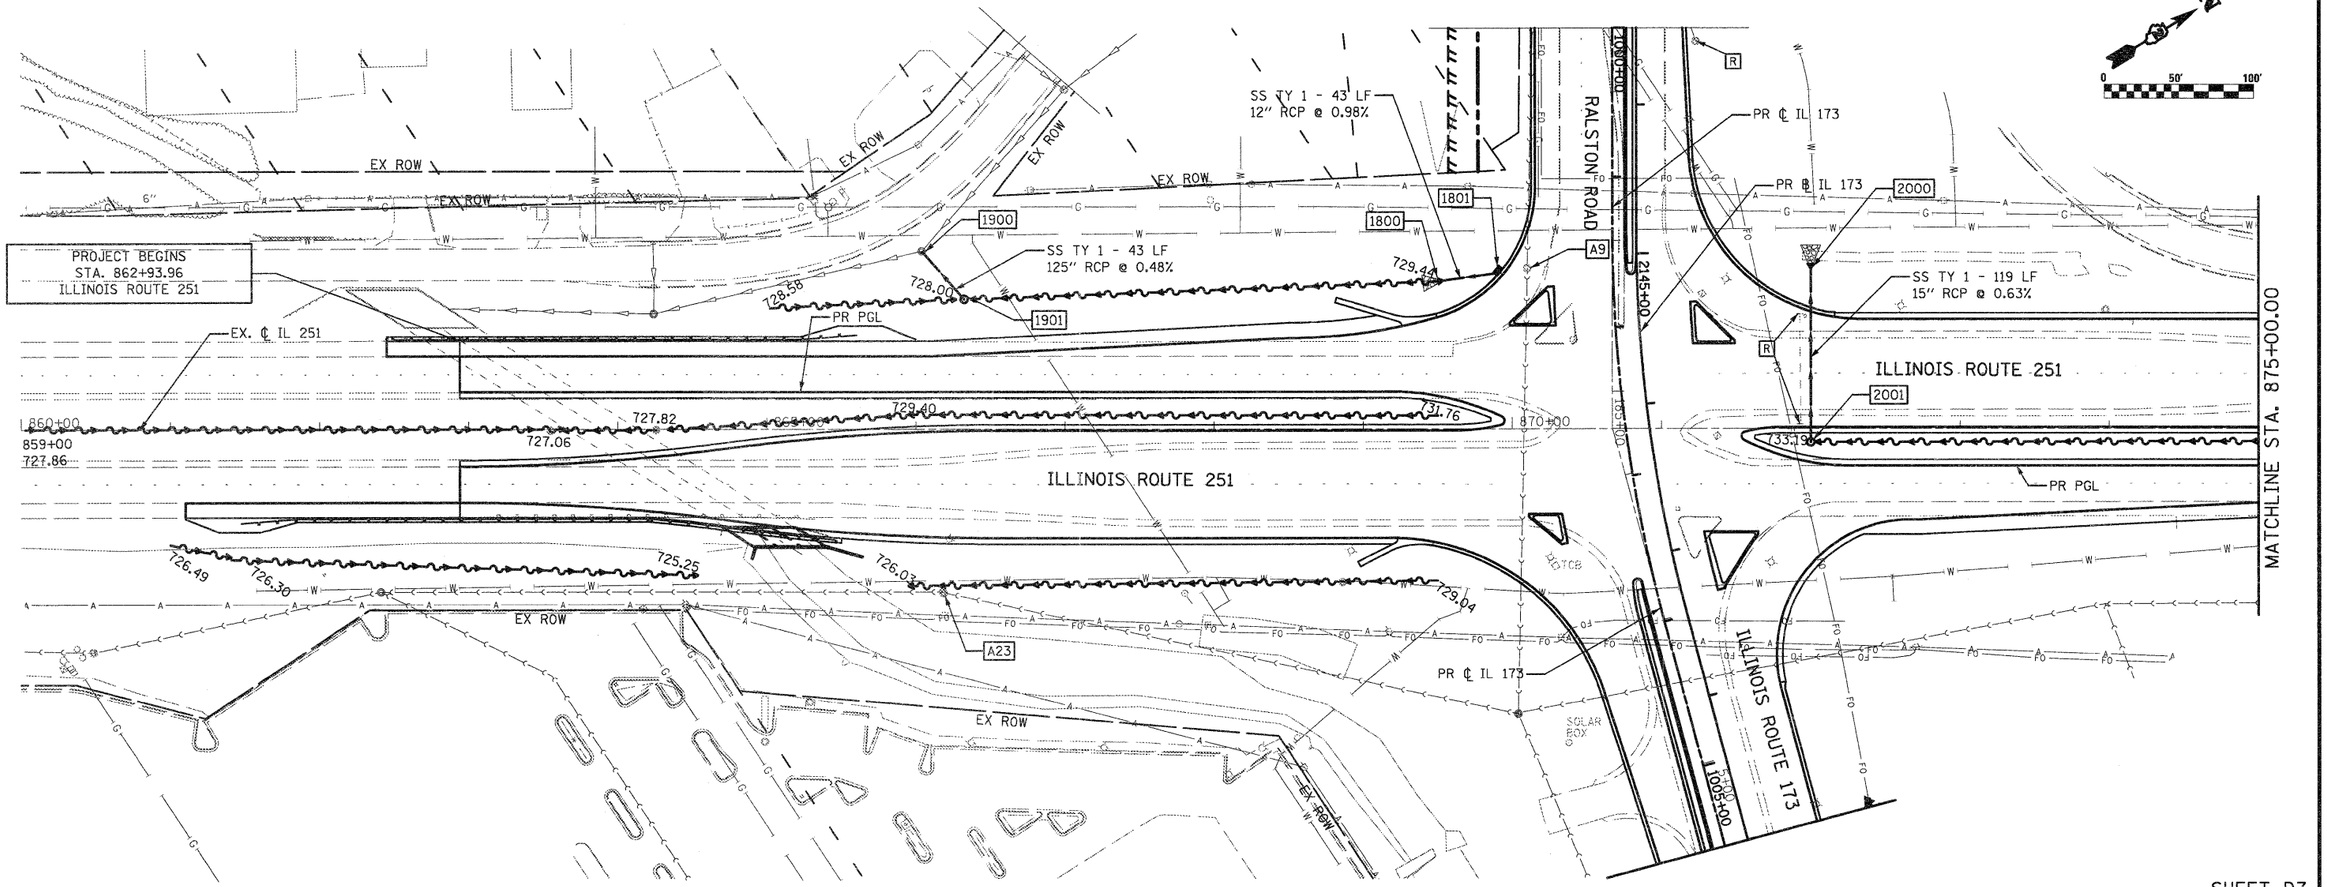

SHEET D7

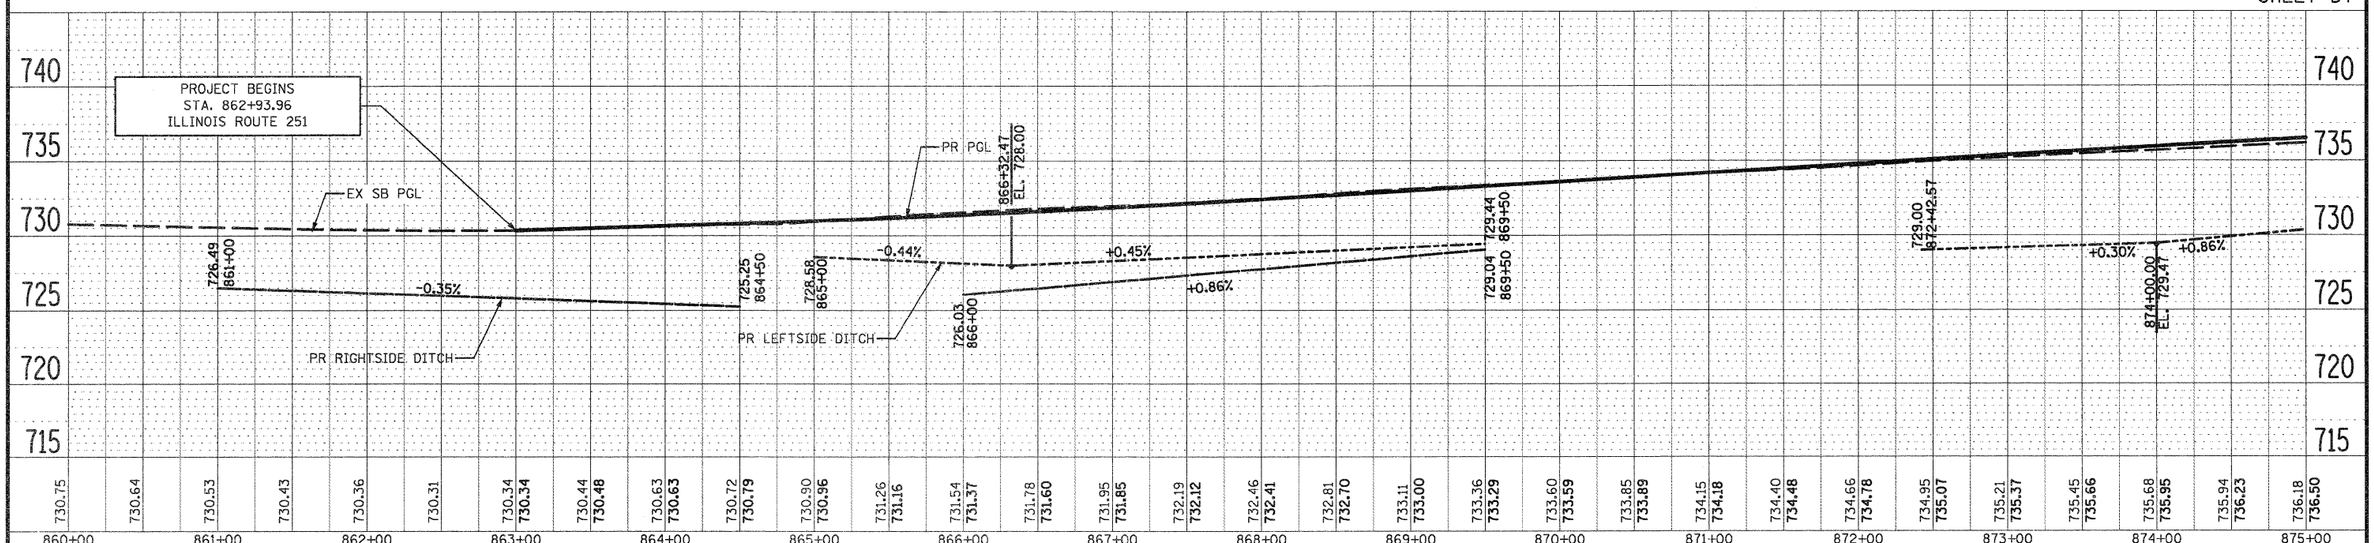

FILE NAME = D264987-sht-drain-07.dgn	USER NAME = 3202090971	DESIGNED - LOM	REVISED -
		DRAWN - MG	REVISED -
	PLOT SCALE = 100.0000 ' / IN.	CHECKED - PDK	REVISED -
	PLOT DATE = 1/18/2011	DATE - 01-19-2011	REVISED -

STATE OF ILLINOIS
DEPARTMENT OF TRANSPORTATION

DRAINAGE AND UTILITY PLAN
ILLINOIS ROUTE 251

SCALE: | SHEET NO. OF SHEETS | STA. 862+93.96 TO STA. 875+00.00

F.A.P RTE.	SECTION	COUNTY	TOTAL SHEETS	SHEET NO.
303	129K-1	WINNEBAGO	401	237

CONTRACT NO. 64987

FED. ROAD DIST. NO. 2 | ILLINOIS | FED. AID PROJECT

PLAN: SURVEYED / PLOTTED / ALIGNMENT CHECKED / RT. OF WAY CHECKED / CADD FILE NAME / NOTE BOOK NO. / BY / DATE

PROFILE: SURVEYED / PLOTTED / GRADES CHECKED / B.M. NOTED / STRUCTURE NOTAT'NS CH'KD / NOTE BOOK NO. / BY / DATE