LEGEND:

CONSTRUCTION JOINT

SAWED LONGITUDINAL JOINT

SAWED TRANSVERSE JOINT

NOTES:

1. DISTANCE BETWEEN TRANSVERSE JOINTS IS 15 FT. EXCEPT OTHERWISE SHOWN.
2. FOR MORE INFORMATION SEE STANDARDS 420001, 420106 AND 606001.
3. PAVEMENT BLOCK OUTS FOR MANHOLES AND OTHER STRUCTURES SHALL BE CONSTRUCTED IN ACCORDANCE WITH STANDARD 420111.
4. ADDITIONAL SAWED CONTRACTION JOINTS MAY BE REQUIRED IN THE FIELD. EXACT JOINT LOCATIONS SHALL BE VERIFIED AND APPROVED BY THE ENGINEER.

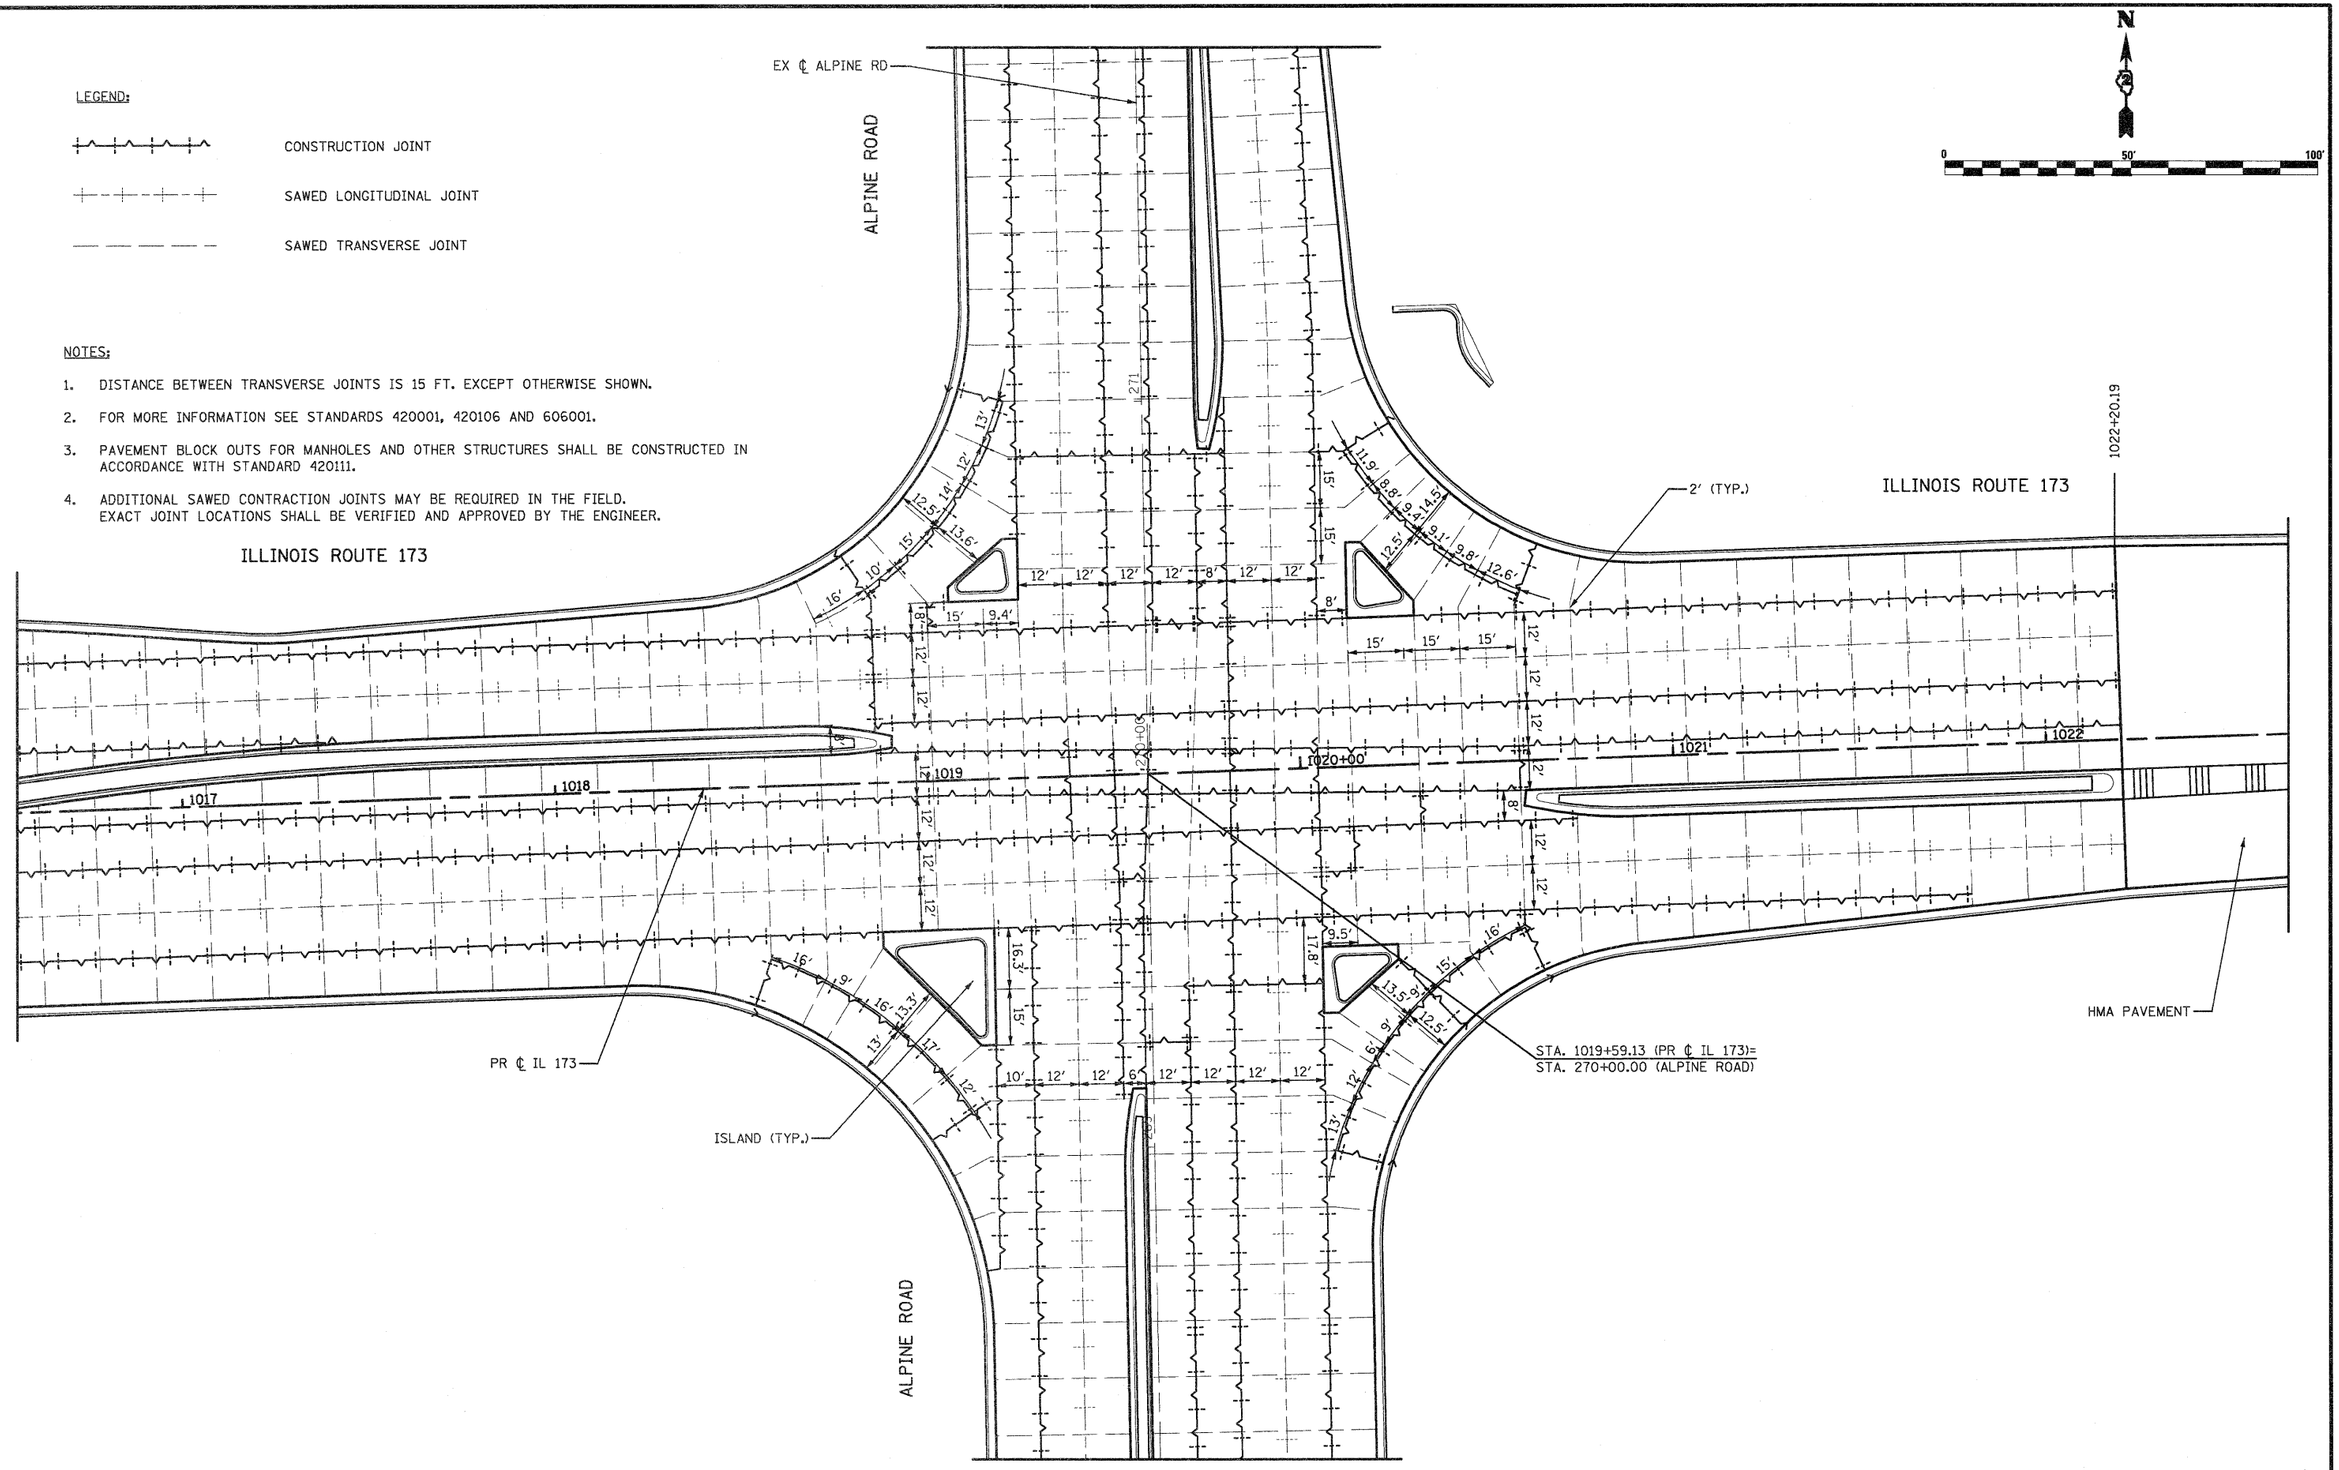

FILE NAME = D264987-sht-elevc-04.dgn	USER NAME = 32020@0971	DESIGNED - LOM	REVISED -	STATE OF ILLINOIS DEPARTMENT OF TRANSPORTATION	INTERSECTION JOINTING DETAILS ILLINOIS ROUTE 173 & ALPINE ROAD	F.A.P RTE.	SECTION	COUNTY	TOTAL SHEETS	SHEET NO.
		DRAWN - MD	REVISED -			303	129K-1	WINNEBAGO	401	248
	PLOT SCALE = 40.0000 ' / IN.	CHECKED - PDK	REVISED -					CONTRACT NO. 64987		
	PLOT DATE = 1/18/2011	DATE - 01-19-2011	REVISED -		SCALE: SHEET NO. OF SHEETS STA. TO STA.	FED. ROAD DIST. NO. 2	ILLINOIS	FED. AID PROJECT		