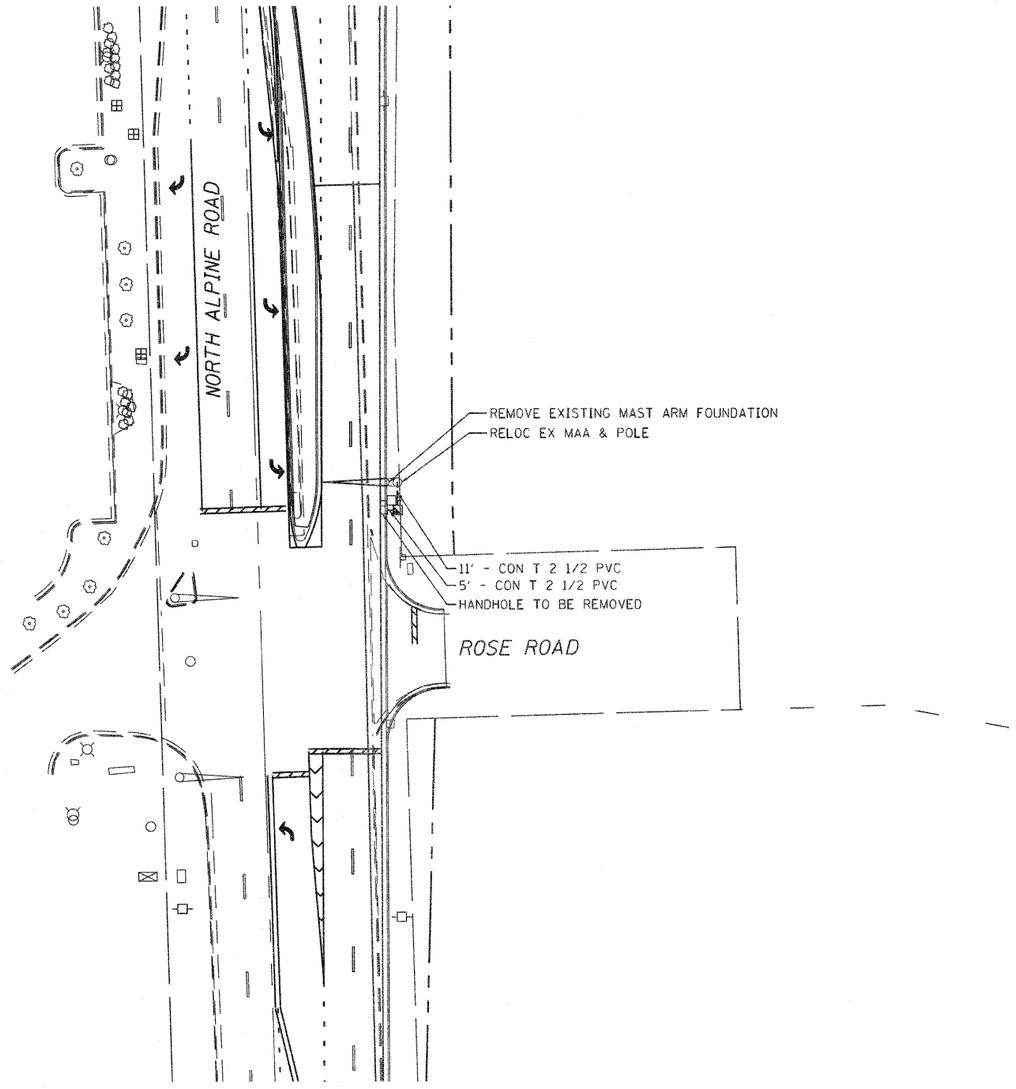

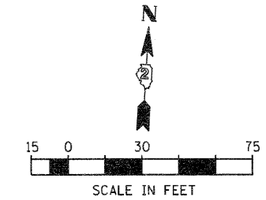

TRAFFIC SIGNAL LEGEND

- PROPOSED SIGNAL HEAD WITH OR WITHOUT BACKPLATE
- PROPOSED HANDHOLE
- PROPOSED DOUBLE HANDHOLE
- PROPOSED CONDUIT INSTALLED
- EXISTING MAST ARM
- PROPOSED MAST ARM (LENGTH SPECIFIED)
- PROPOSED TRAFFIC SIGNAL POST
- EXISTING SERVICE POLE
- PROPOSED SERVICE POLE
- PROPOSED CONTROLLER WITH CONCRETE FOUNDATION, TYPE D
- EMERGENCY VEHICLE SIGNAL CONTROL SYSTEM
- VIDEO VEHICLE DETECTION SYSTEM
- PROPOSED LUMINAIRE (250 WATT) MOUNTED IN LINE WITH MAST ARM
- PROPOSED STREET SIGN

FILE NAME = 0264987-sht-ts-6.dgn	USER NAME = sms	DESIGNED - LDC	REVISED -	STATE OF ILLINOIS DEPARTMENT OF TRANSPORTATION	TRAFFIC SIGNAL PLAN NORTH ALPINE ROAD & ROSE ROAD	F.A.P. RTE.	SECTION	COUNTY	TOTAL SHEETS	SHEET NO.
		DRAWN - SMS	REVISED -			303	129K-1	WINNEBAGO	401	268
	PLOT SCALE = 1:60	CHECKED - CHA	REVISED -					CONTRACT NO. 64987		
	PLOT DATE = 1/13/2011	DATE -	REVISED -		SCALE: 1:30 SHEET NO. OF SHEETS STA. TO STA.	FED. ROAD DIST. NO. 2	ILLINOIS	FED. AID PROJECT		