FINAL SURVEY	NOTE BOOK	SURVEYED	PLOTTED	TEMPLATE	AREAS	AREAS CHECKED	BY	DATE
NO.								

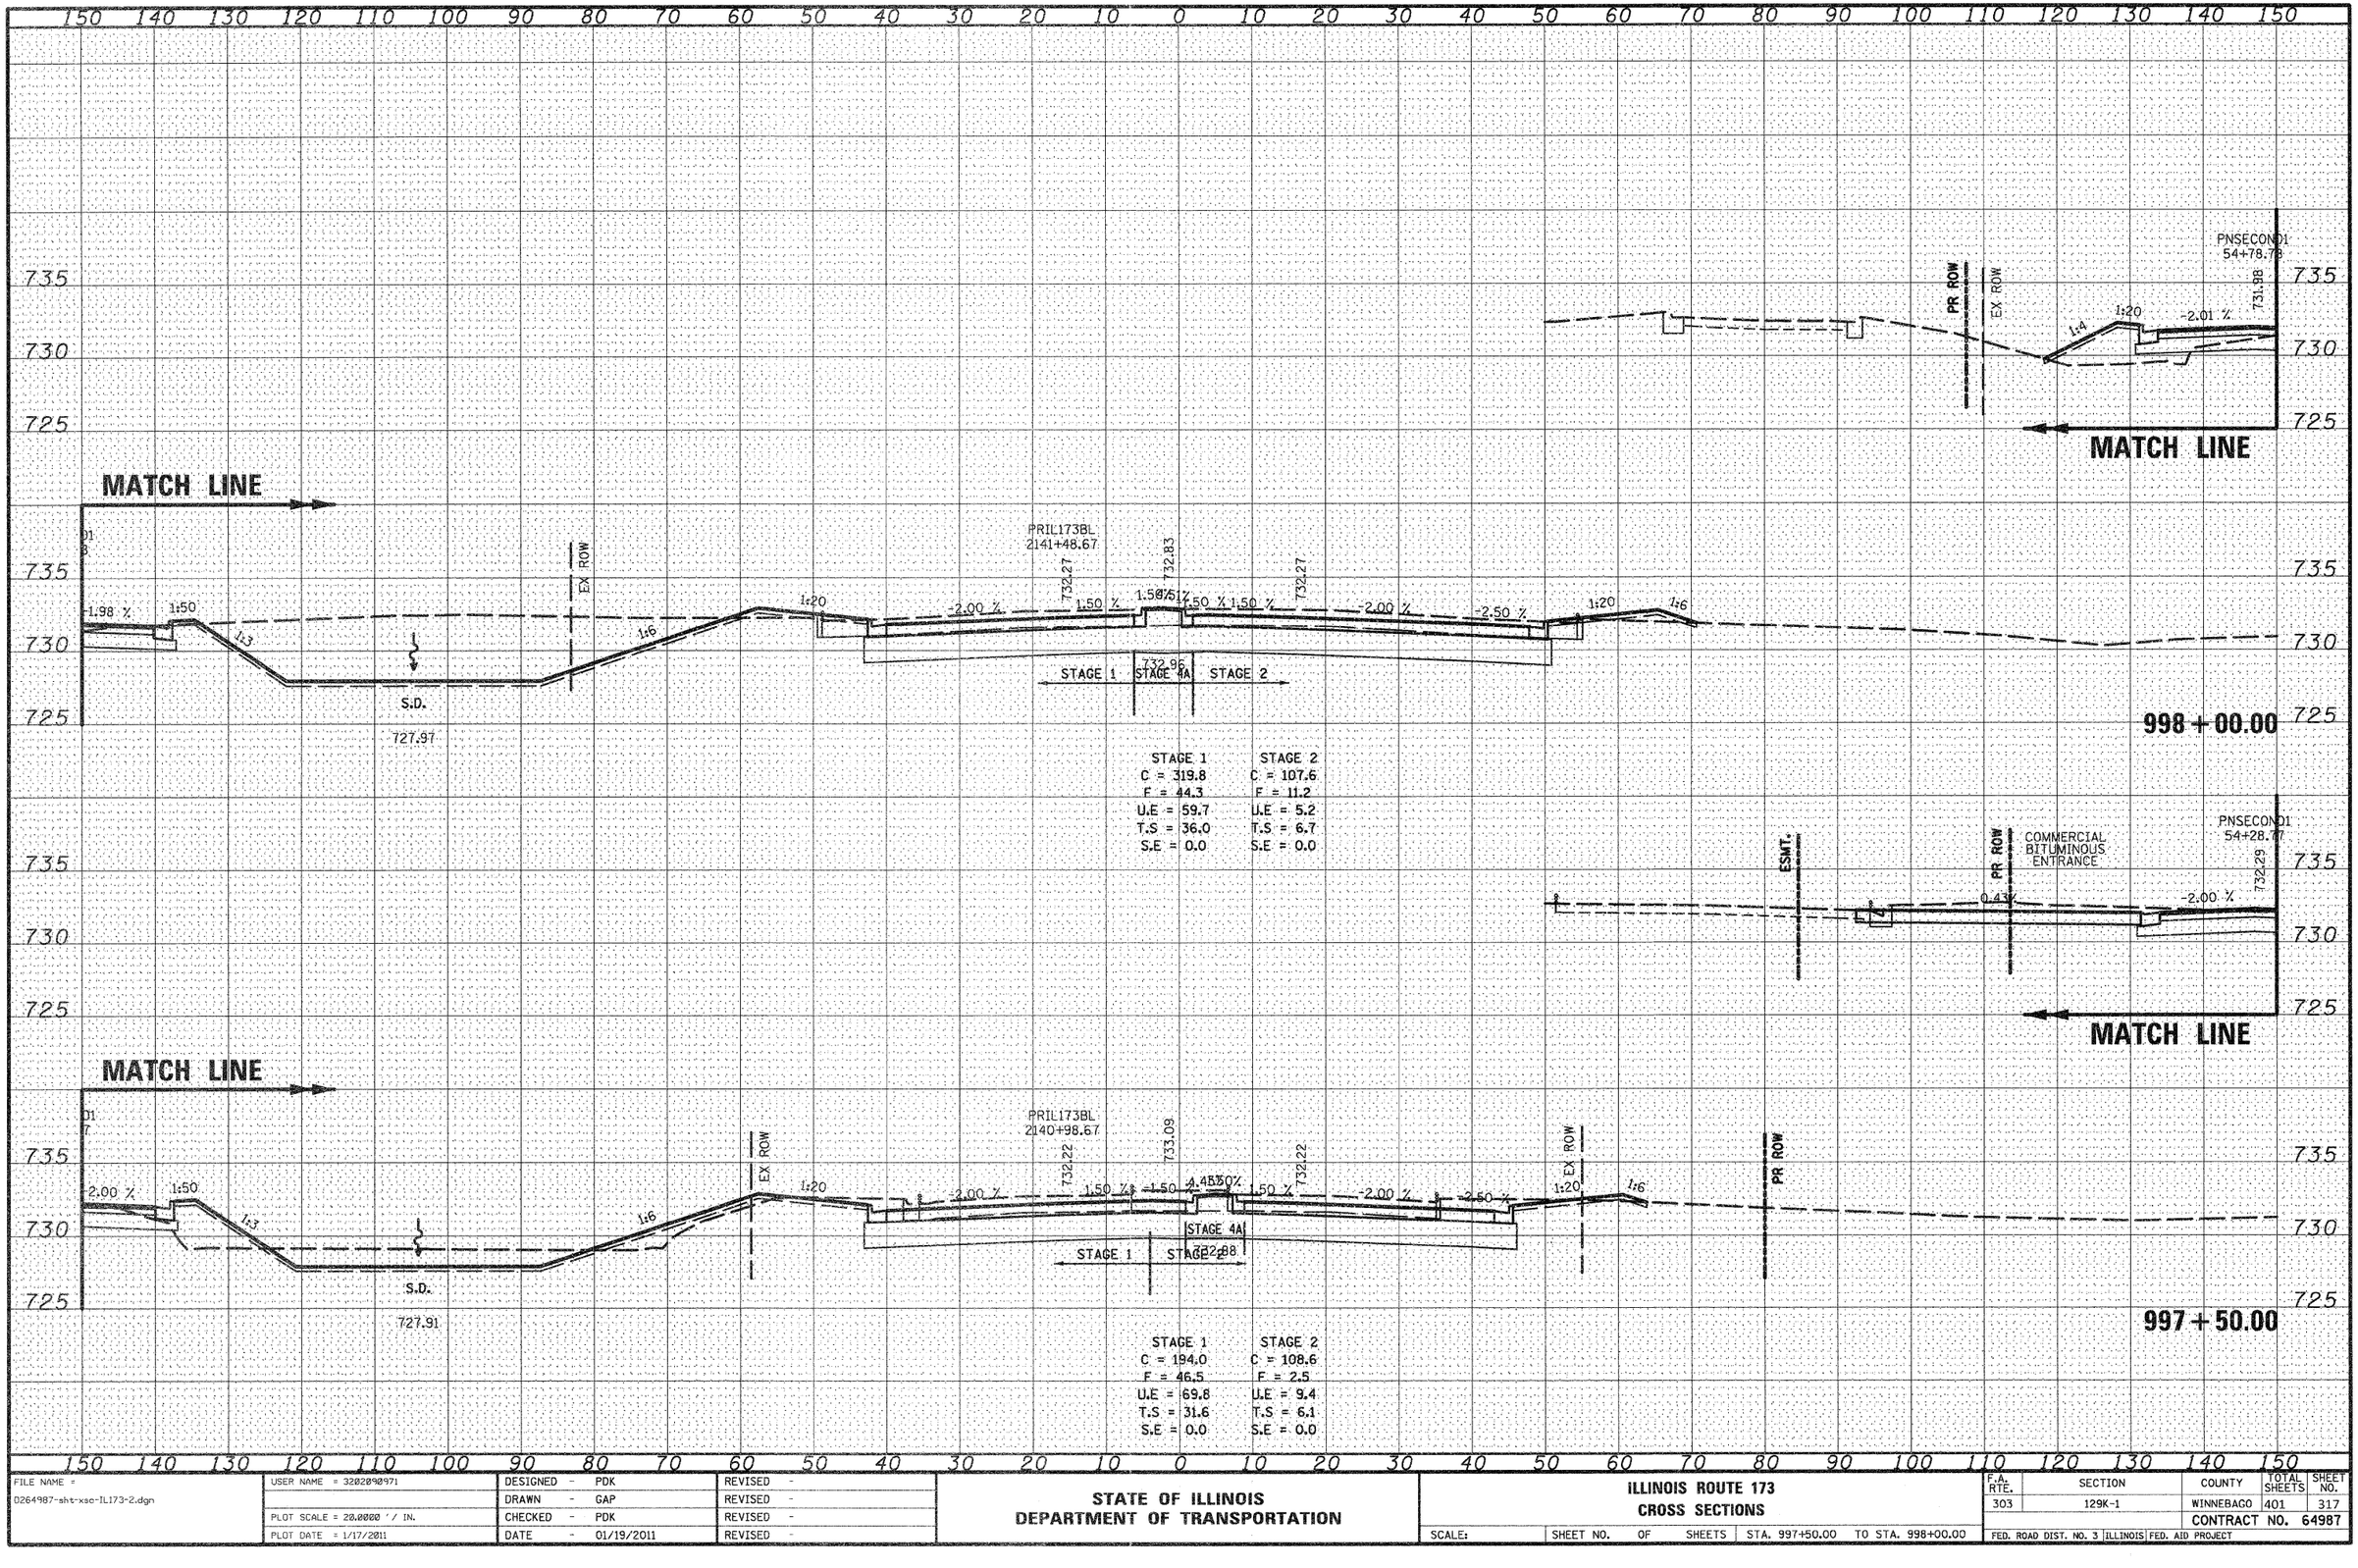

ORIGINAL SURVEY	NOTE BOOK	SURVEYED	PLOTTED	TEMPLATE	AREAS	AREAS CHECKED	BY	DATE
NO.								

FILE NAME = 0264987-sht-xsc-IL173-2.dgn	USER NAME = 3202090971	DESIGNED - PDK	REVISED -
		DRAWN - GAP	REVISED -
	PLOT SCALE = 20.0000 ' / IN.	CHECKED - PDK	REVISED -
	PLOT DATE = 1/17/2011	DATE - 01/19/2011	REVISED -

STATE OF ILLINOIS
DEPARTMENT OF TRANSPORTATION

ILLINOIS ROUTE 173
CROSS SECTIONS

SCALE: | SHEET NO. OF SHEETS | STA. 997+50.00 TO STA. 998+00.00

F.A. RTE.	SECTION	COUNTY	TOTAL SHEETS	SHEET NO.
303	129K-1	WINNEBAGO	401	317
		CONTRACT NO. 64987		

FED. ROAD DIST. NO. 3 | ILLINOIS | FED. AID PROJECT