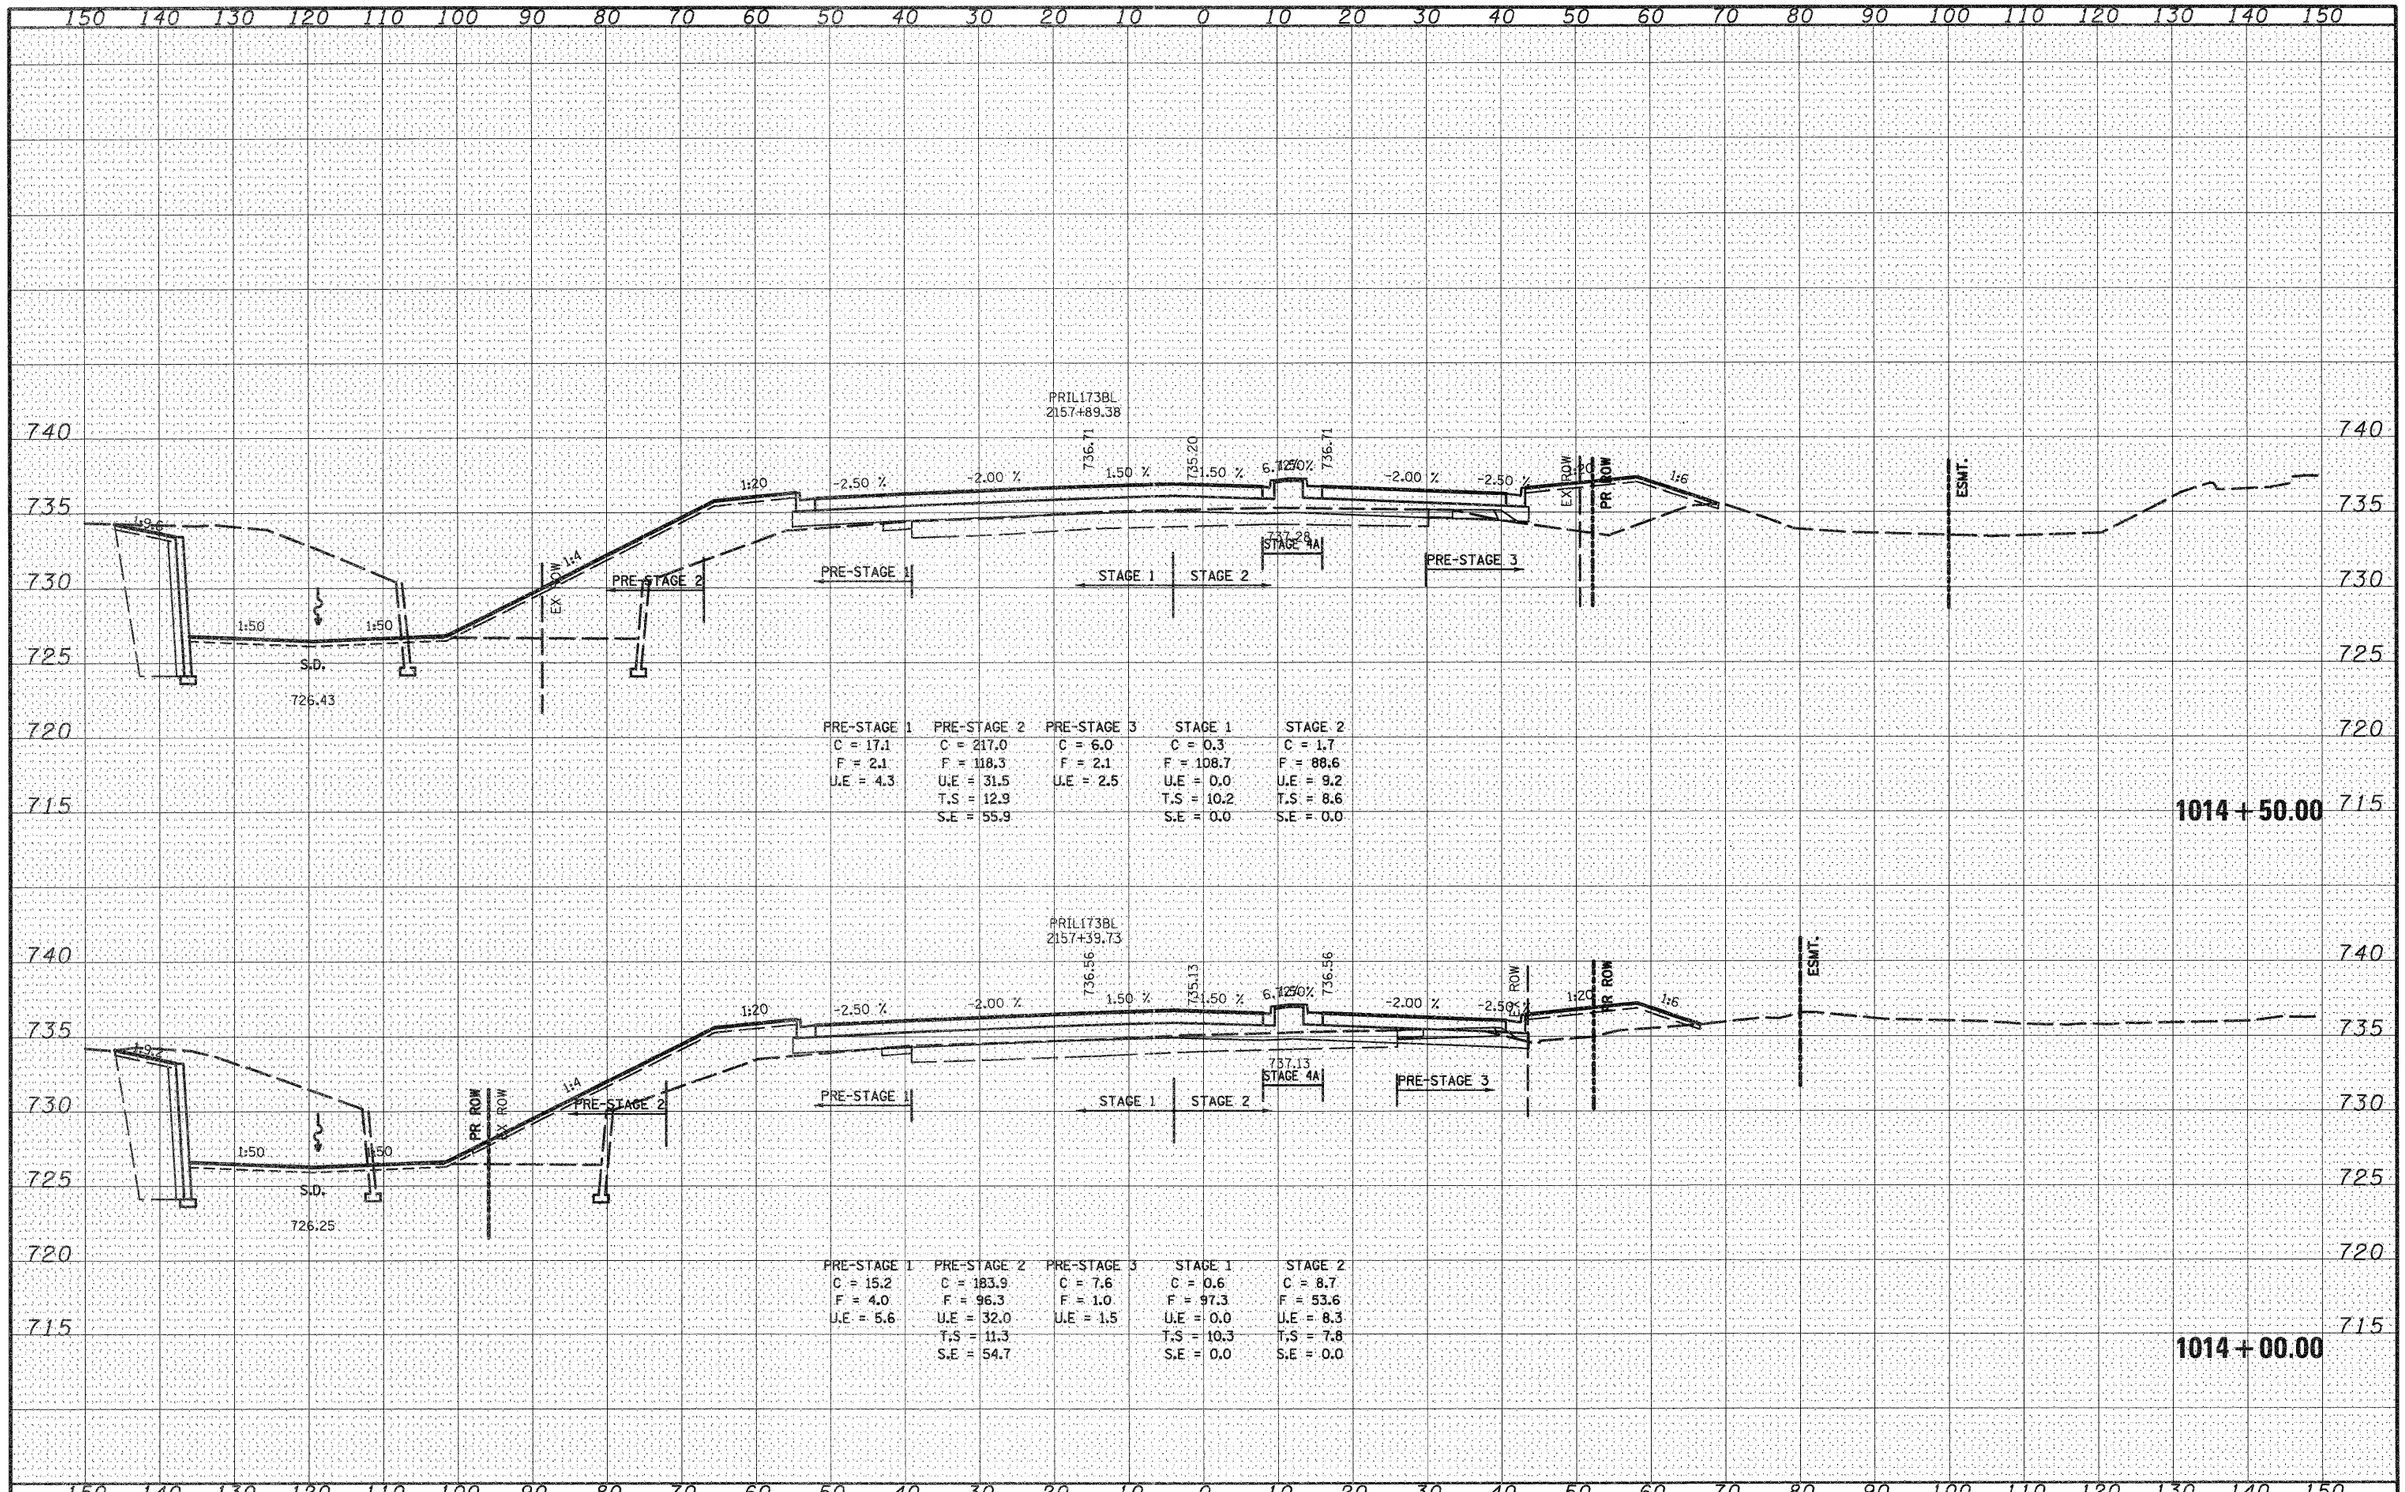


| FINAL SURVEY | | BY | DATE |
|---|---|---|---|
| NOTE BOOK | SURVEYED | | |
| | PLOTTED | | |
| | TEMPLATE | | |
| | AREAS | | |
| | AREAS CHECKED | | |
| NO. | | | |

| ORIGINAL SURVEY | | BY | DATE |
|---|---|---|---|
| NOTE BOOK | SURVEYED | | |
| | PLOTTED | | |
| | TEMPLATE | | |
| | AREAS | | |
| | AREAS CHECKED | | |
| NO. | | | |

| | | | |
|---|---|---|---|
| FILE NAME = 0264987-sht-xsc-IL173-3.dgn | USER NAME = 3202090971 | DESIGNED - PDK | REVISED - |
| | | DRAWN - GAP | REVISED - |
| | PLOT SCALE = 20.0000 ' / IN. | CHECKED - PDK | REVISED - |
| | PLOT DATE = 1/17/2011 | DATE - 01/19/2011 | REVISED |

**STATE OF ILLINOIS**
**DEPARTMENT OF TRANSPORTATION**

**ILLINOIS ROUTE 173**
**CROSS SECTIONS**

SCALE: | SHEET NO. OF SHEETS | STA. 1014+00.00 TO STA. 1014+50.00

| F.A. RTE. | SECTION | COUNTY | TOTAL SHEETS | SHEET NO. |
|---|---|---|---|---|
| 303 | 129K-1 | WINNEBAGO | 401 | 334 |
| | | CONTRACT NO. 64987 | | |

FED. ROAD DIST. NO. 2 | ILLINOIS | FED. AID PROJECT