| FINAL SURVEY | BY | DATE |
|---|---|---|
| NO'E BOOK | SURVEYED | |
| NO. | PLOTTED | |
| | TEMPLATE | |
| | AREAS | |
| | AREAS CHECKED | |

| ORIGINAL SURVEY | BY | DATE |
|---|---|---|
| NOTE BOOK | SURVEYED | |
| NO. | PLOTTED | |
| | TEMPLATE | |
| | AREAS | |
| | AREAS CHECKED | |

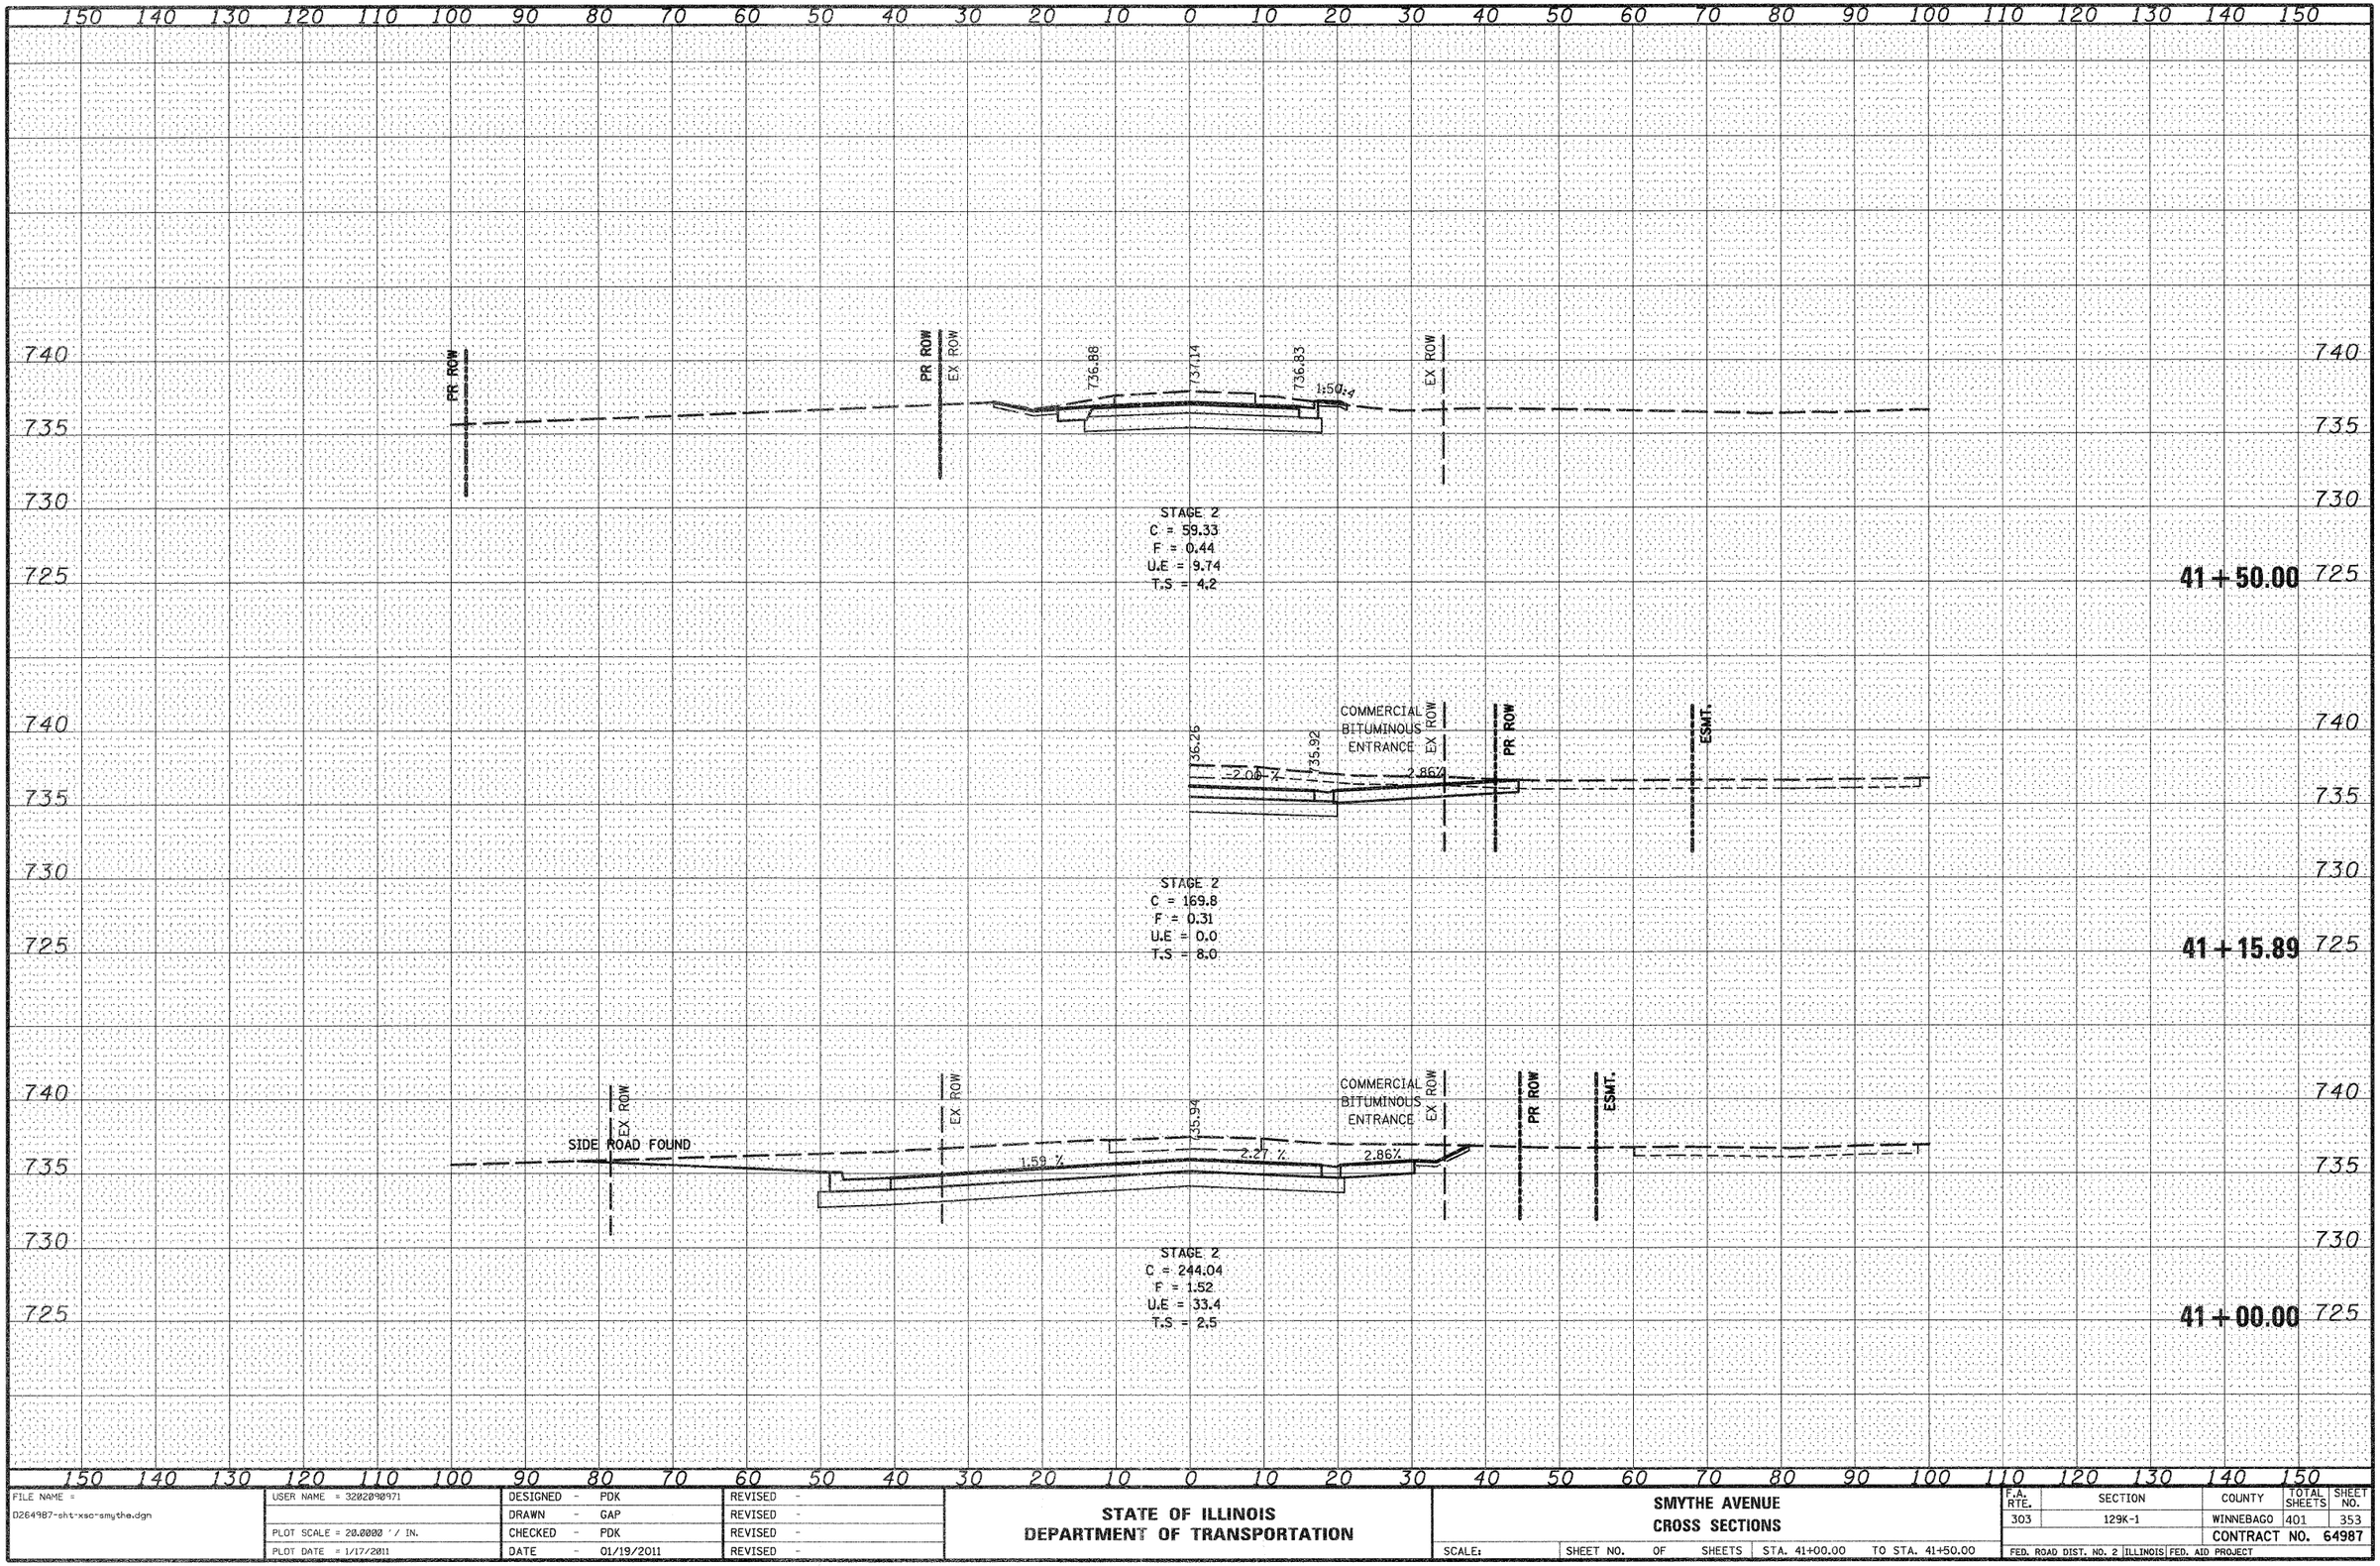


| | | | |
|---|---|---|---|
| FILE NAME = D264987-sht-xsc-smythe.dgn | USER NAME = 32020907971 | DESIGNED - PDK | REVISED - |
| | | DRAWN - GAP | REVISED - |
| | PLOT SCALE = 20.0000 ' / IN. | CHECKED - PDK | REVISED - |
| | PLOT DATE = 1/17/2011 | DATE - 01/19/2011 | REVISED - |

**STATE OF ILLINOIS**
**DEPARTMENT OF TRANSPORTATION**

**SMYTHE AVENUE**
**CROSS SECTIONS**

SCALE: | SHEET NO. OF SHEETS | STA. 41+00.00 | TO STA. 41+50.00

| F.A. RTE. | SECTION | COUNTY | TOTAL SHEETS | SHEET NO. |
|---|---|---|---|---|
| 303 | 129K-1 | WINNEBAGO | 401 | 353 |
| | | CONTRACT NO. 64987 | | |

FED. ROAD DIST. NO. 2 | ILLINOIS | FED. AID PROJECT