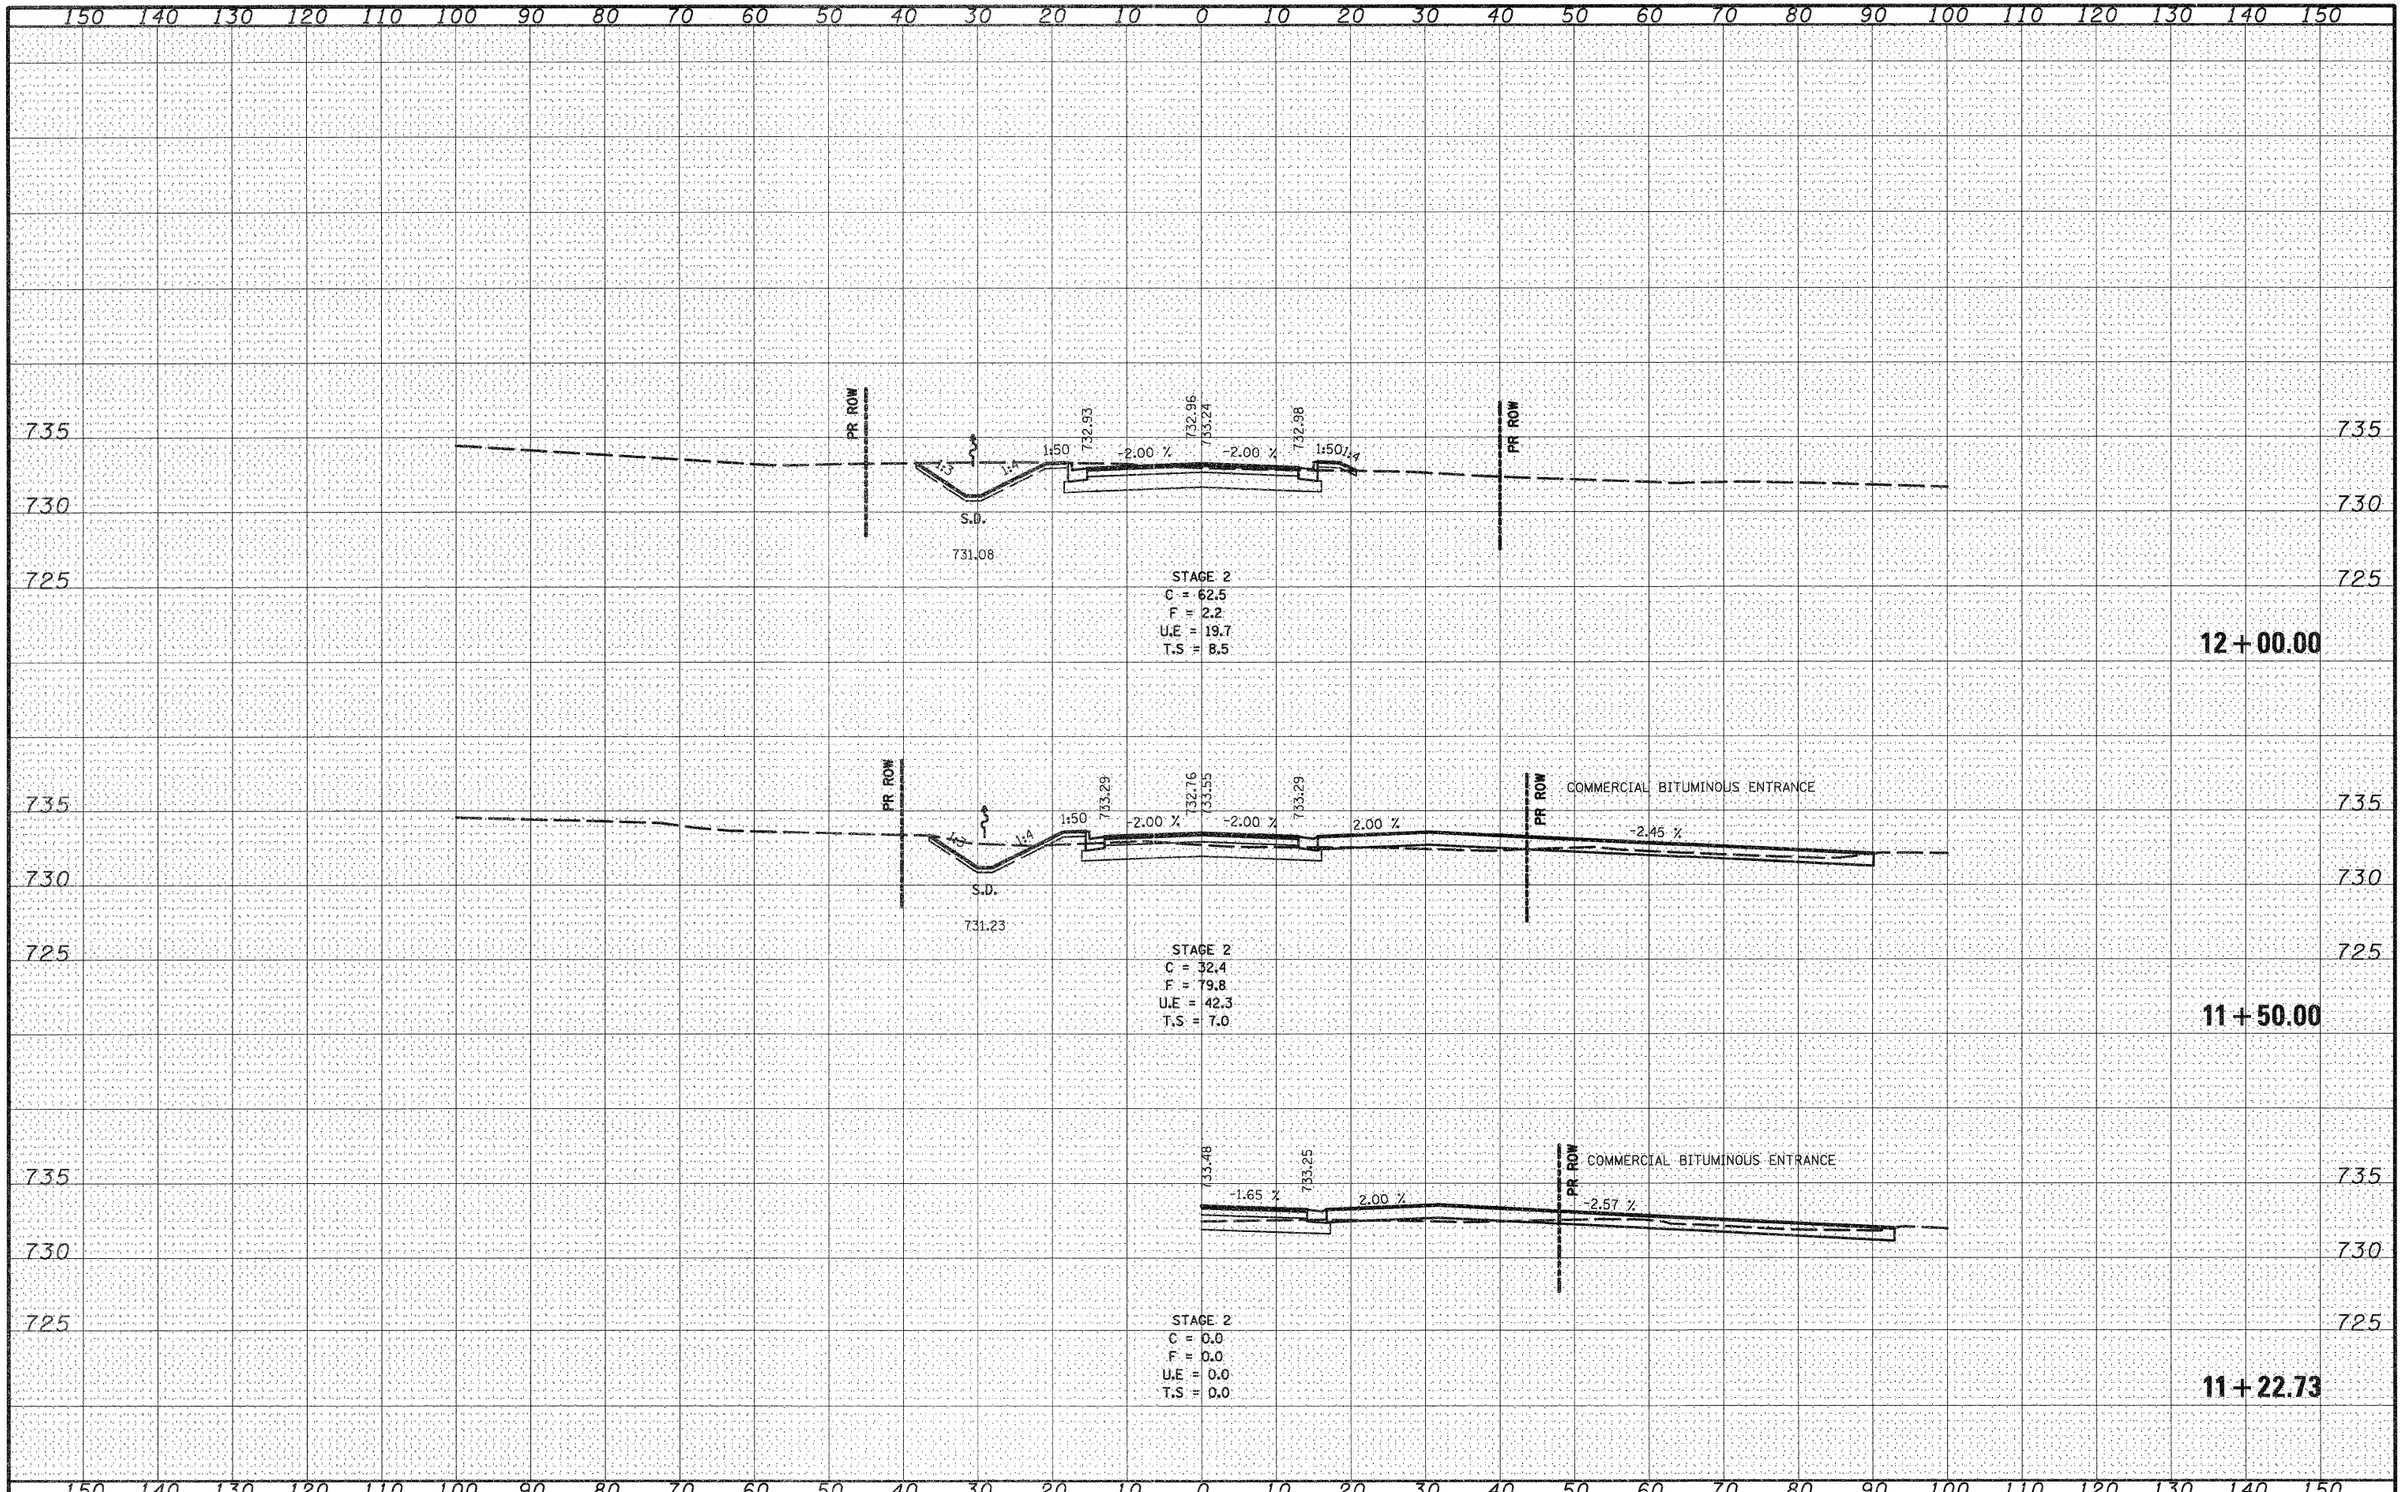

FINAL SURVEY	BY	DATE
SURVEYED		
PLOTTED		
TOTAL ATE		
AREAS		
NOTE BOOK	AREAS CHECKED	
NO.		

ORIGINAL SURVEY	BY	DATE
SURVEYED		
PLOTTED		
TOTAL ATE		
AREAS		
NOTE BOOK	AREAS CHECKED	
NO.		

FILE NAME = D264987-sht-xsc-banyan.dgn	USER NAME = 3202090971	DESIGNED - PDK	REVISED -
		DRAWN - GAP	REVISED -
	PLOT SCALE = 20.0000 ' / IN.	CHECKED - PDK	REVISED -
	PLOT DATE = 1/17/2011	DATE - 12/01/2010	REVISED

STATE OF ILLINOIS
DEPARTMENT OF TRANSPORTATION

BANYAN ROAD
CROSS SECTIONS

SCALE: | SHEET NO. OF SHEETS | STA. 11+22.73 TO STA. 12+00.00

F.A. RTE.	SECTION	COUNTY	TOTAL SHEETS	SHEET NO.
303	129K-1	WINNEBAGO	401	357
		CONTRACT NO. 64987		
FED. ROAD DIST. NO. 2	ILLINOIS	FED. AID PROJECT		