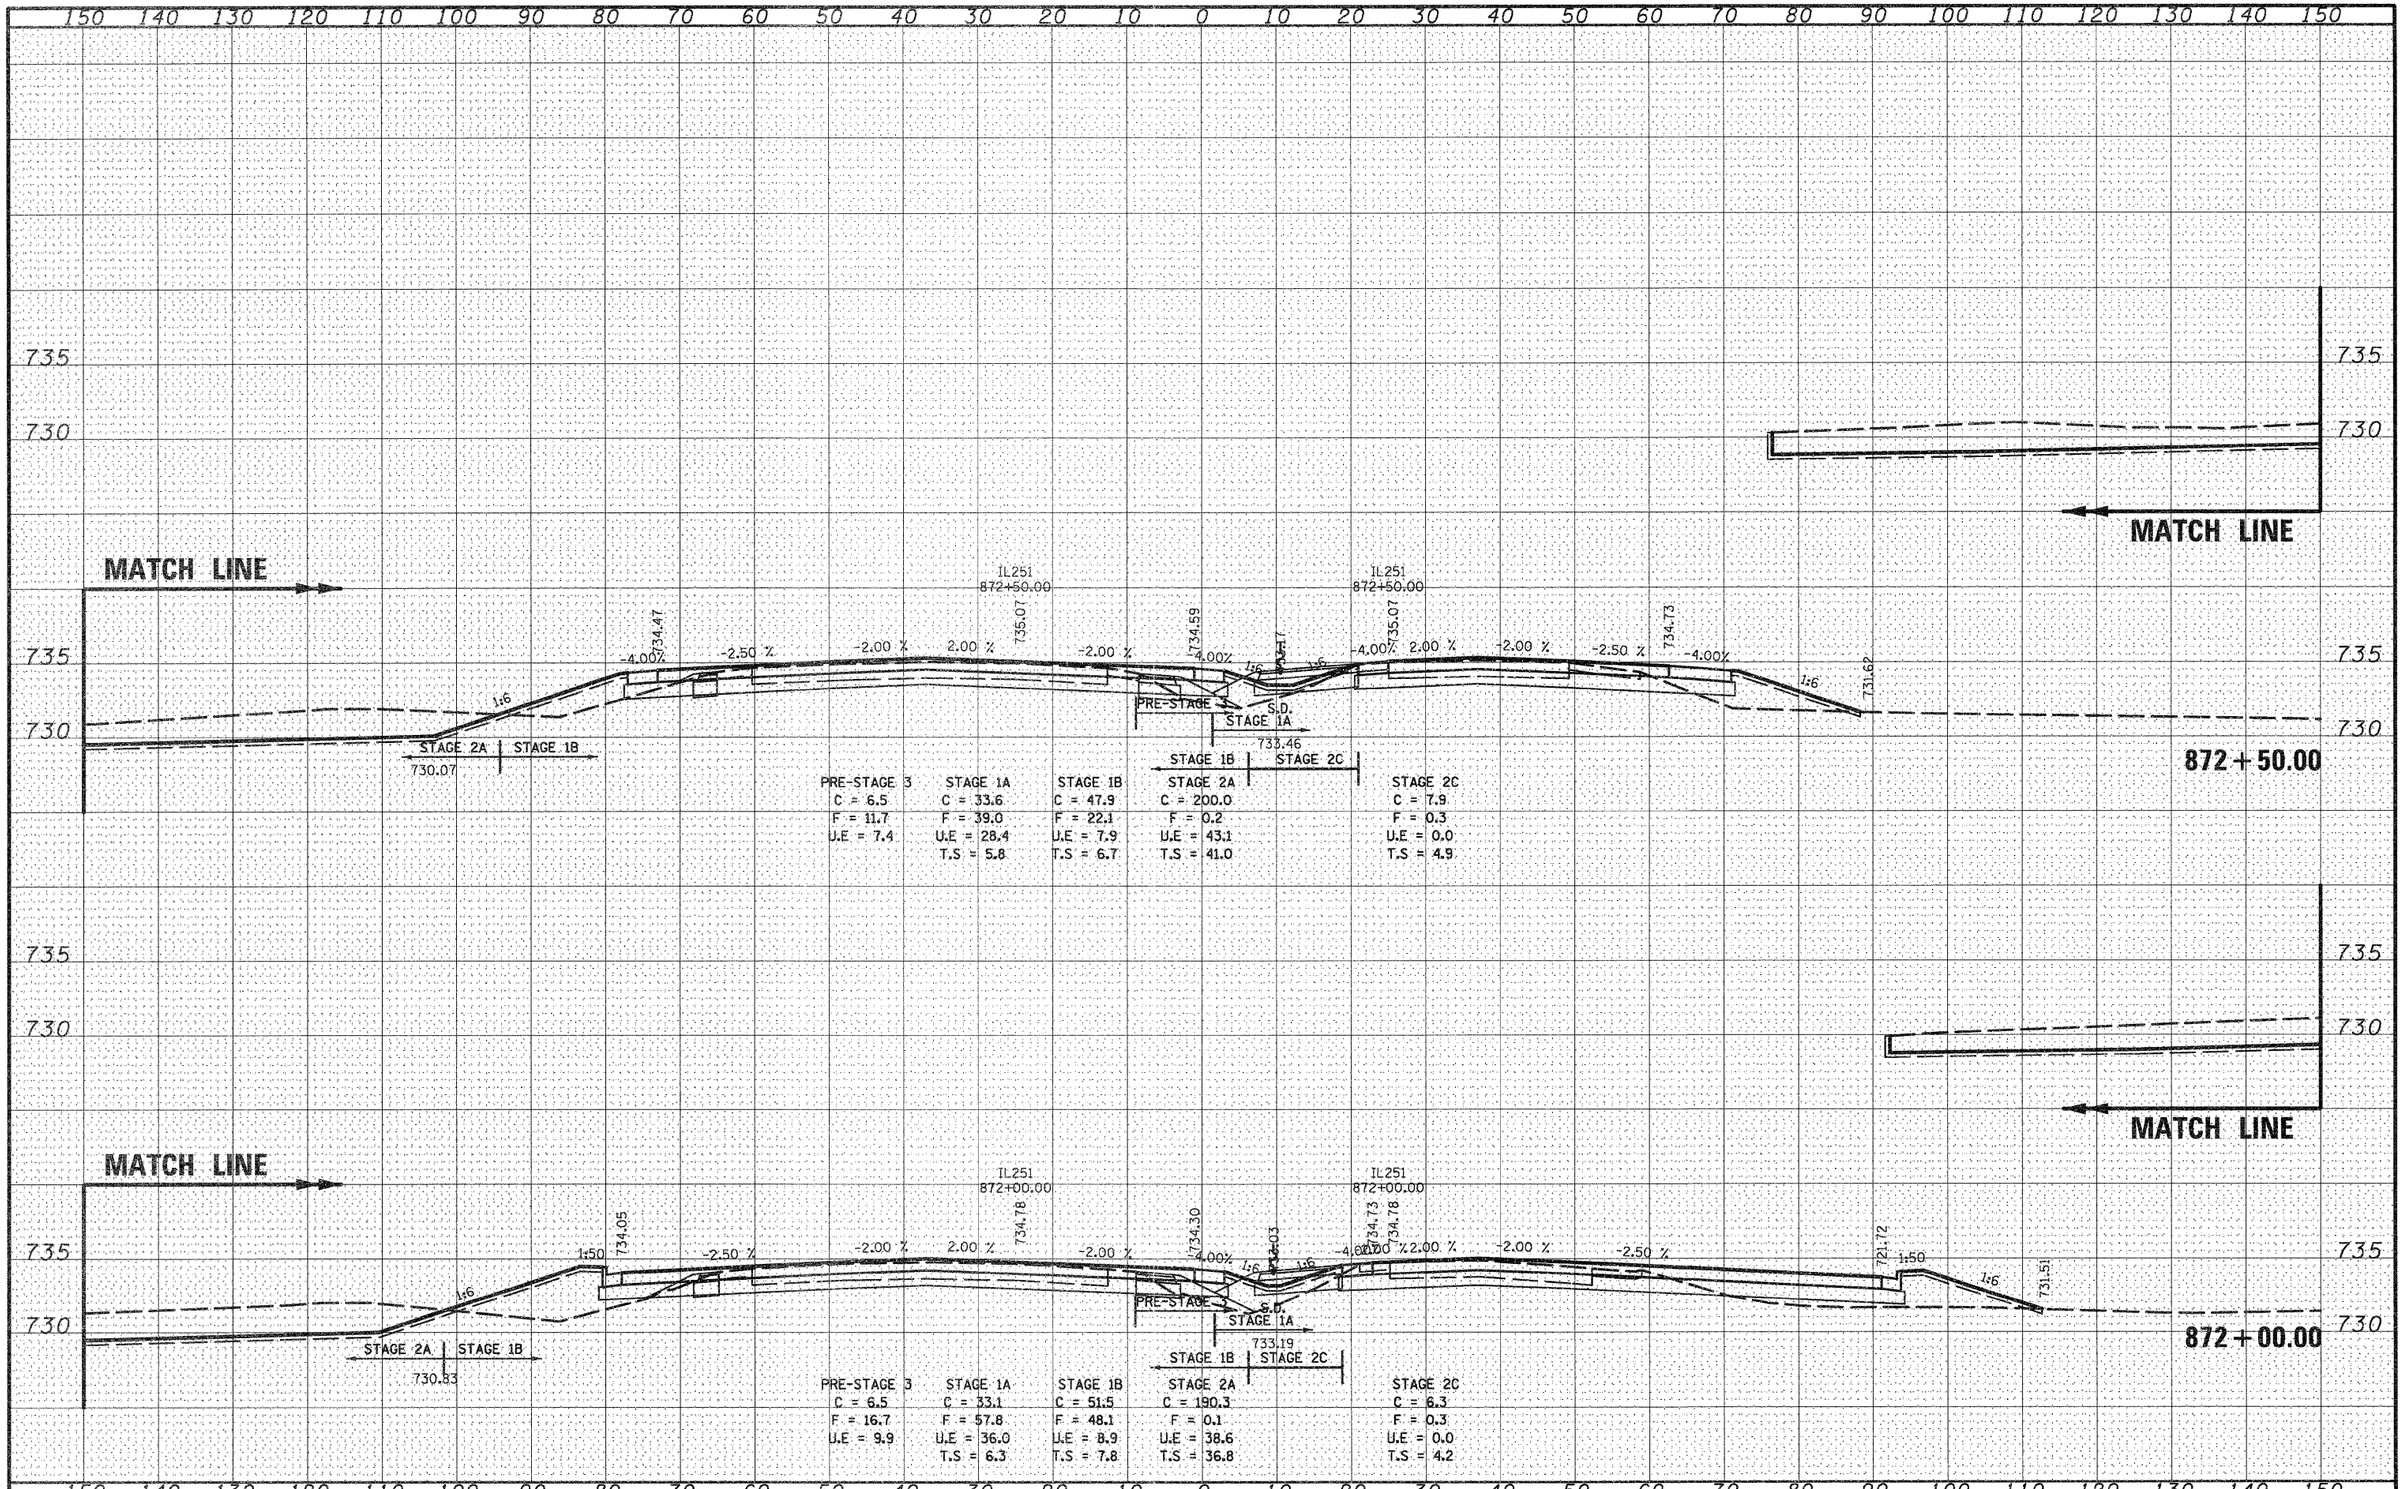

FINAL SURVEY		BY	DATE
NOTE BOOK	SURVEYED		
	PLOTTED		
	TEMPLATE		
	AREAS		
NO.	AREAS CHECKED		

ORIGINAL SURVEY		BY	DATE
NOTE BOOK	SURVEYED		
	PLOTTED		
	TEMPLATE		
	AREAS		
NO.	AREAS CHECKED		

FILE NAME = 0264987-sht-xsc-IL251-2.dgn	USER NAME = 32020890971	DESIGNED - PDK	REVISED -
		DRAWN - GAP	REVISED -
	PLOT SCALE = 20.0000 ' / IN.	CHECKED - PDK	REVISED -
	PLOT DATE = 1/17/2011	DATE - 01/19/2011	REVISED -

STATE OF ILLINOIS
DEPARTMENT OF TRANSPORTATION

ILLINOIS ROUTE 251
CROSS SECTIONS

SCALE: | SHEET NO. OF SHEETS | STA. 872+00.00 TO STA. 872+50.00

F.A. RTE.	SECTION	COUNTY	TOTAL SHEETS	SHEET NO.
303	129K-1	WINNEBAGO	401	369

CONTRACT NO. 64987

FED. ROAD DIST. NO. 2 | ILLINOIS | FED. AID PROJECT