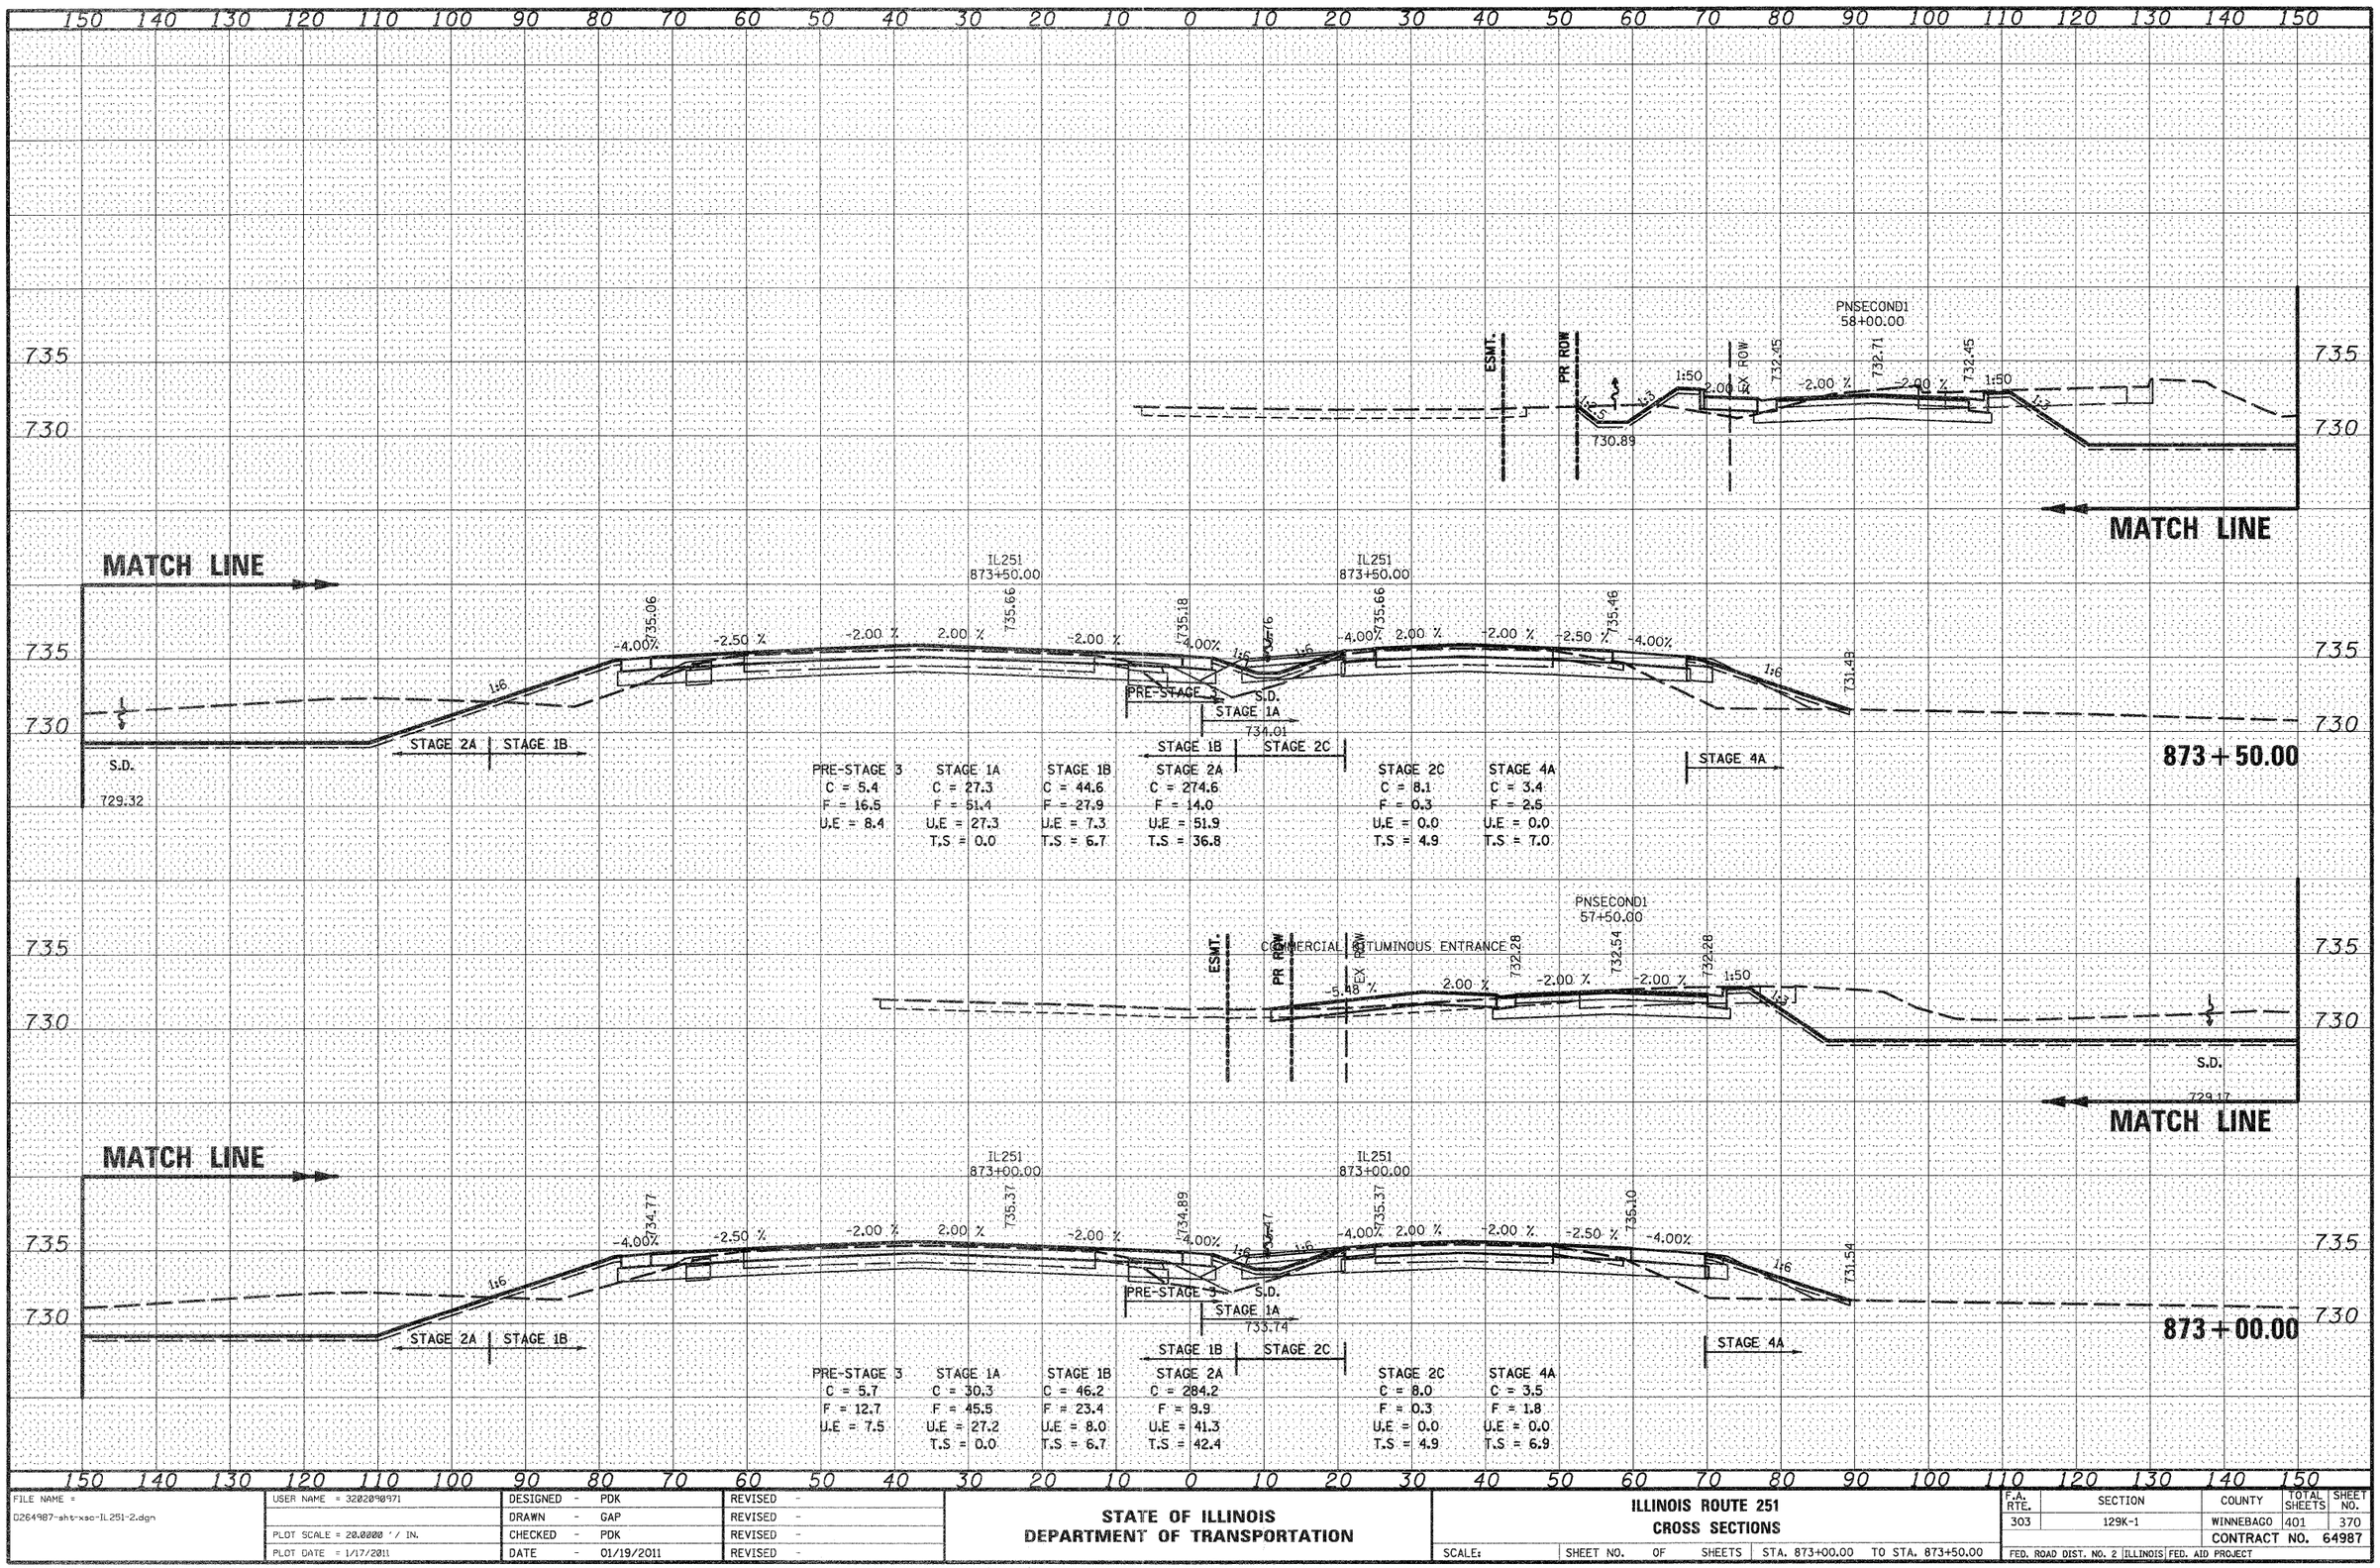

FILE NAME = D264987-sht-xsc-IL251-2.dgn	USER NAME = 3202090971	DESIGNED - PDK	REVISED -	STATE OF ILLINOIS DEPARTMENT OF TRANSPORTATION	ILLINOIS ROUTE 251 CROSS SECTIONS	F.A. RTE. 303	SECTION 129K-1	COUNTY WINNEBAGO	TOTAL SHEETS 401 / SHEET NO. 370
		DRAWN - GAP	REVISED -					CONTRACT NO. 64987	
	PLOT SCALE = 20.0000 ' / IN.	CHECKED - PDK	REVISED -						
	PLOT DATE = 1/17/2011	DATE - 01/19/2011	REVISED -		SCALE: SHEET NO. OF SHEETS STA. 873+00.00 TO STA. 873+50.00	FED. ROAD DIST. NO. 2	ILLINOIS	FED. AID PROJECT	