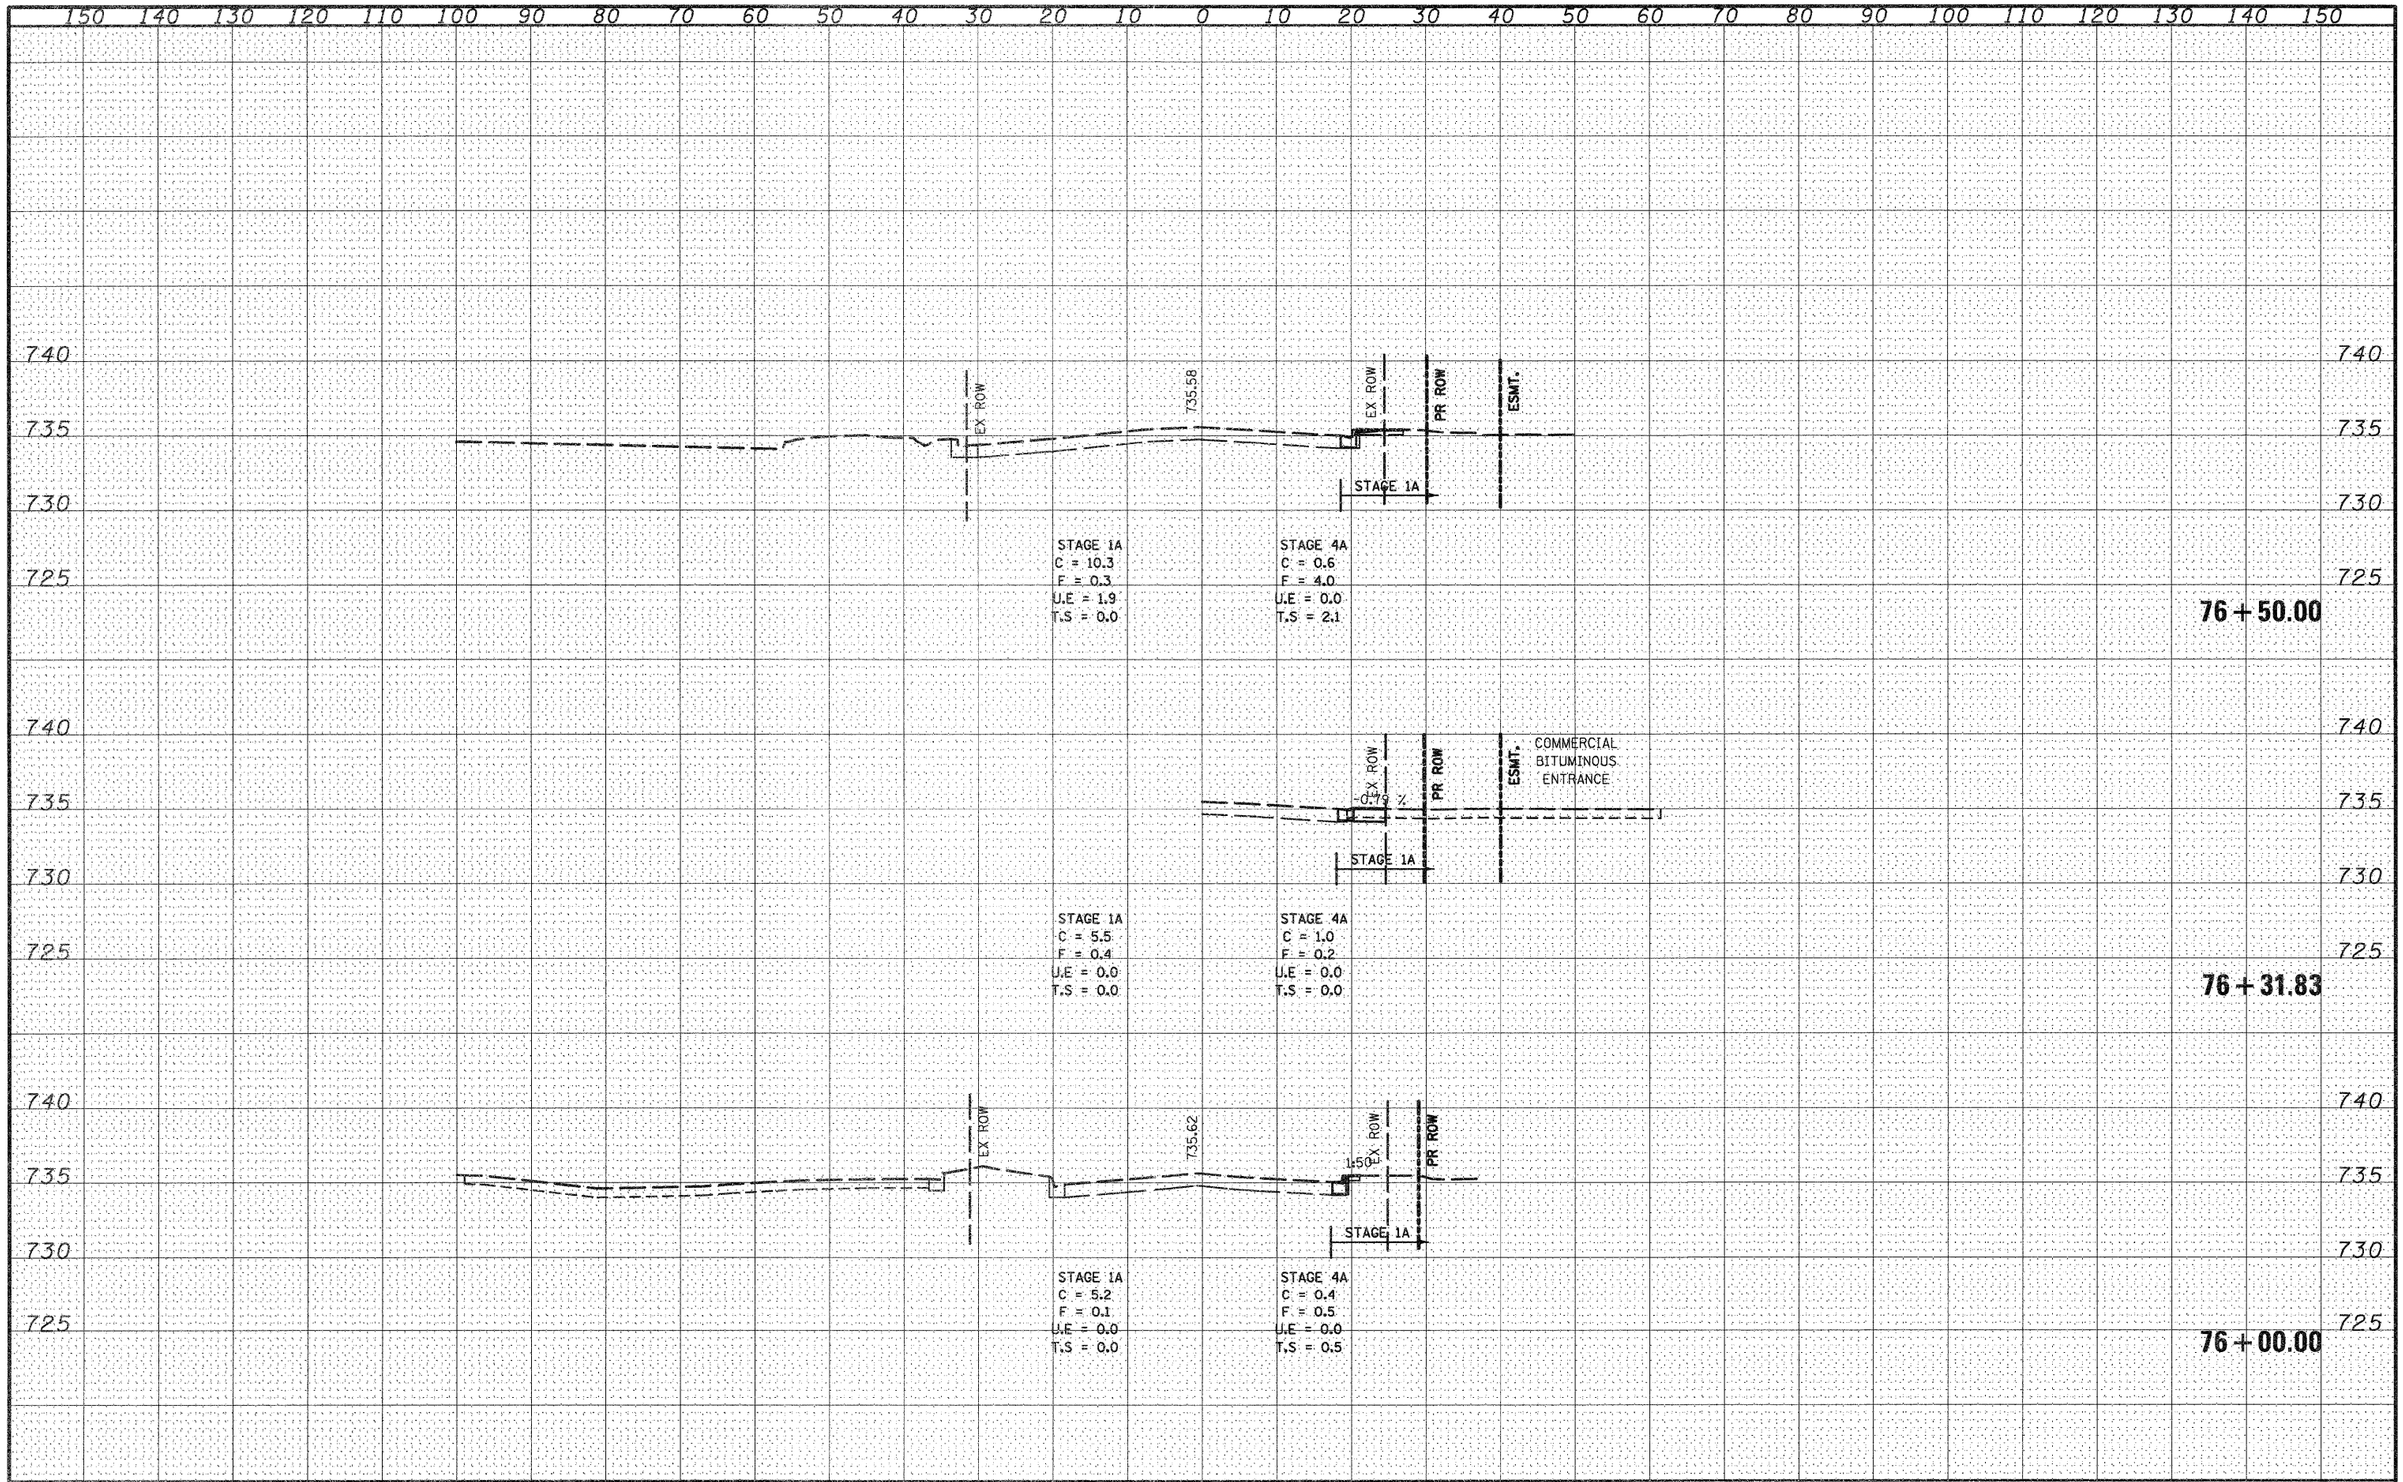


| FINAL SURVEY | BY | DATE |
|---|---|---|
| SURVEYED | | |
| PLOTTED | | |
| TEMPLATE | | |
| AREAS | | |
| AREAS CHECKED | | |
| NOTE BOOK NO. | | |

| ORIGINAL SURVEY | BY | DATE |
|---|---|---|
| SURVEYED | | |
| PLOTTED | | |
| TEMPLATE | | |
| AREAS | | |
| AREAS CHECKED | | |
| NOTE BOOK NO. | | |

| | | | |
|---|---|---|---|
| FILE NAME = D264987-sht-xsc-orlando.dgn | USER NAME = 32020090971 | DESIGNED - PDK | REVISED - |
| | | DRAWN - GAP | REVISED - |
| | PLOT SCALE = 20.0000 ' / IN. | CHECKED - PDK | REVISED - |
| | PLOT DATE = 1/17/2011 | DATE - 01/19/2011 | REVISED - |

**STATE OF ILLINOIS**
**DEPARTMENT OF TRANSPORTATION**

**ORLANDO STREET**
**CROSS SECTIONS**

SCALE: | SHEET NO. OF SHEETS | STA. 76+00.00 TO STA. 76+50.00

| F.A. RTE. | SECTION | COUNTY | TOTAL SHEETS | SHEET NO. |
|---|---|---|---|---|
| 303 | 129K-1 | WINNEBAGO | 401 | 379 |
| | | CONTRACT NO. 64987 | | |

FED. ROAD DIST. NO. 2 | ILLINOIS | FED. AID PROJECT