FINAL SURVEY	BY	DATE
SURVEYED		
PLOTTED		
NOTE BOOK TEMPLATE		
AREAS		
NO. AREAS CHECKED		

ORIGINAL SURVEY	BY	DATE
SURVEYED		
PLOTTED		
NOTE BOOK TEMPLATE		
AREAS		
NO. AREAS CHECKED		

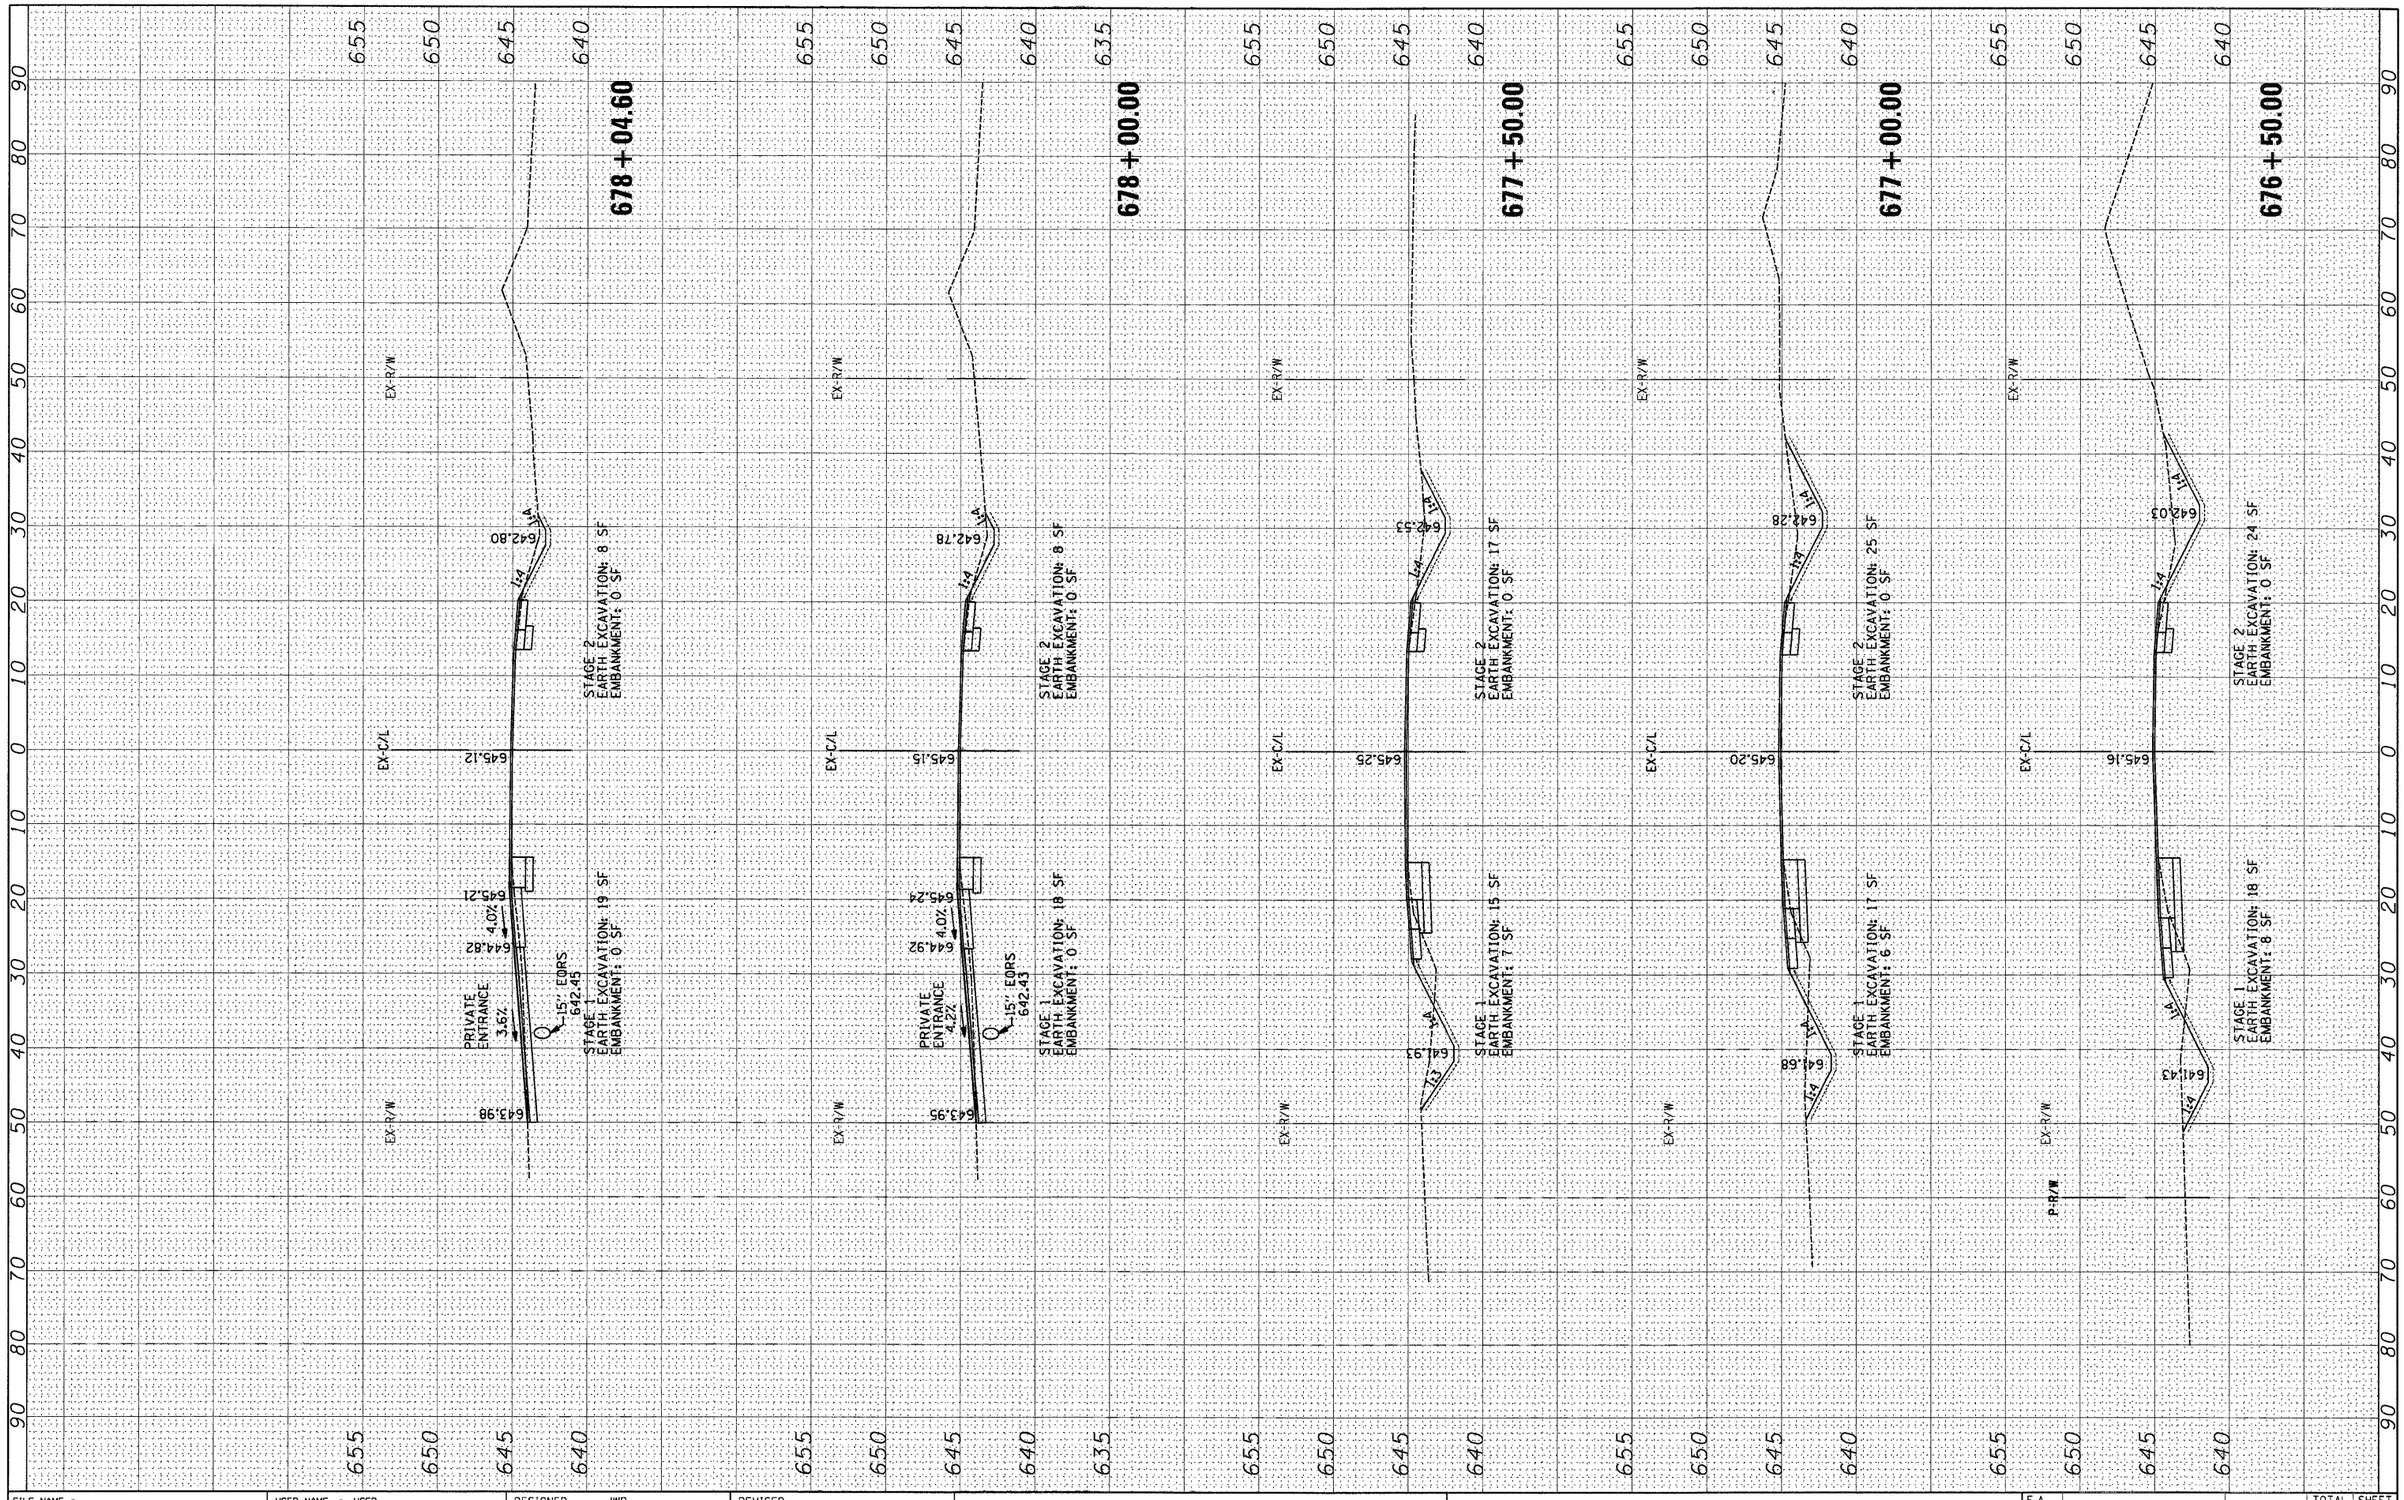

FILE NAME = *FILEL*	USER NAME = _USER_	DESIGNED - JWB	REVISED -
		DRAWN - JWB	REVISED -
	PLOT SCALE = 10.0000 ' / IN.	CHECKED - RS	REVISED -
	PLOT DATE = 3/31/2011	DATE - 03/31/2011	REVISED -

STATE OF ILLINOIS
DEPARTMENT OF TRANSPORTATION

FAP 311 (IL 71) AT VAN EMMON / RESERVATION ROADS
CROSS-SECTIONS

SCALE: H=10', V=5' | SHEET NO. OF SHEETS | STA. 676+50.00 TO STA. 678+04.60

F.A. RTE.	SECTION	COUNTY	TOTAL SHEETS	SHEET NO.
311	(1-1)N TS	KENDALL	92	81
		CONTRACT NO. 66955		
		ILLINOIS FED. AID PROJECT		