LEGEND

- WORK AREA
- TYPE III BARRICADE WITH FLASHING LIGHTS
- TEMPORARY CONCRETE BARRIER
- DRUM WITH STEADY BURN MONODIRECTIONAL LIGHT/
- DIRECTION INDICATOR BARRICADE WITH STEADY BURN MONODIRECTIONAL LIGHT
- TYPE II BARRICADE WITH STEADY BURN MONODIRECTIONAL LIGHT
- SIGN
- VERTICAL PANEL (BACK TO BACK)
- ARROW BOARD

PRESTAGE I CONSTRUCTION:

1- CONSTRUCT THE PROPOSED HMA SHOULDERS IN ACCORDANCE WITH HIGHWAY STANDARD 701401 AND AS SHOWN IN THE PLANS
2- INSTALL THE PROPOSED PIPE CULVERTS AT LOCATIONS AS SHOWN IN THE PLANS IN ACCORDANCE WITH HIGHWAY STANDARDS 701401.
3- CONSTRUCT THE CROSS OVER EAST AND WEST OF THE STRUCTURE IN ACCORDANCE WITH HIGHWAY STANDARDS 701400 AND 701401.
4- REMOVE CONFLICTING EXISTING PAVEMENT MARKING LINES, REFLECTORS AND SIGNS UNDER HIGHWAY STANDARD 701426.

STAGE I CONSTRUCTION:

1- CONSTRUCT THE CROSSOVERS FOR BOTHSTAGE I AND II PAVEMENTS IN ACCORDANCE WITH HIGHWAY STANDARDS 701400, 701416 AND AS SHOWN IN THE PLANS.
2- PERFORM STRUCTURAL REHABILITATION ON THE I-474 WESTBOUND.

NOTES:
ALL SIGNS SHALL BE MOUNTED WITH STEADY BURN LIGHTS AT ALL TIMES THROUGHOUT THE DURATION OF CONSTRUCTION. THE COST OF THIS WORK AND ALL SIGNS SHALL BE CONSIDERED AS INCLUDED IN THE CONTRACT COST FOR TRAFFIC CONTROL AND PROTECTION.

N

STAGE I CROSSOVER ALIGNMENT TIE POINTS

STA.	447+50.00	OFFSET:	-41.18	LT.	=	POT	STA.	0+00.00
STA.	448+22.24	OFFSET:	-40.96	LT.	=	PC	STA.	0+71.98
STA.	56+61.31	OFFSET:	-27.03	LT.	=	PT	STA.	2+32.85
STA.	59+49.90	OFFSET:	20.78	RT.	=	PC	STA.	5+25.05
STA.	61+26.09	OFFSET:	35.34	RT.	=	PT	STA.	7+02.36
STA.	92+43.84	OFFSET:	35.92	RT.	=	PC.	STA.	38+20.12
STA.	97+45.08	OFFSET:	35.92	RT.	=	PT.	STA.	43+26.26
STA.	97+58.69	OFFSET:	35.92	RT.	=	PC	STA.	43+40.01
STA.	101+00.17	OFFSET:	-2.47	LT.	=	PT	STA.	46+86.53
STA.	102+00.82	OFFSET:	-23.9	LT.	=	PC	STA.	47+89.07
STA.	103+53.05	OFFSET:	-39.86	LT.	=	PT	STA.	49+40.94
STA.	104+44.58	OFFSET:	-39.98	LT.	=	POT	STA.	50+31.47

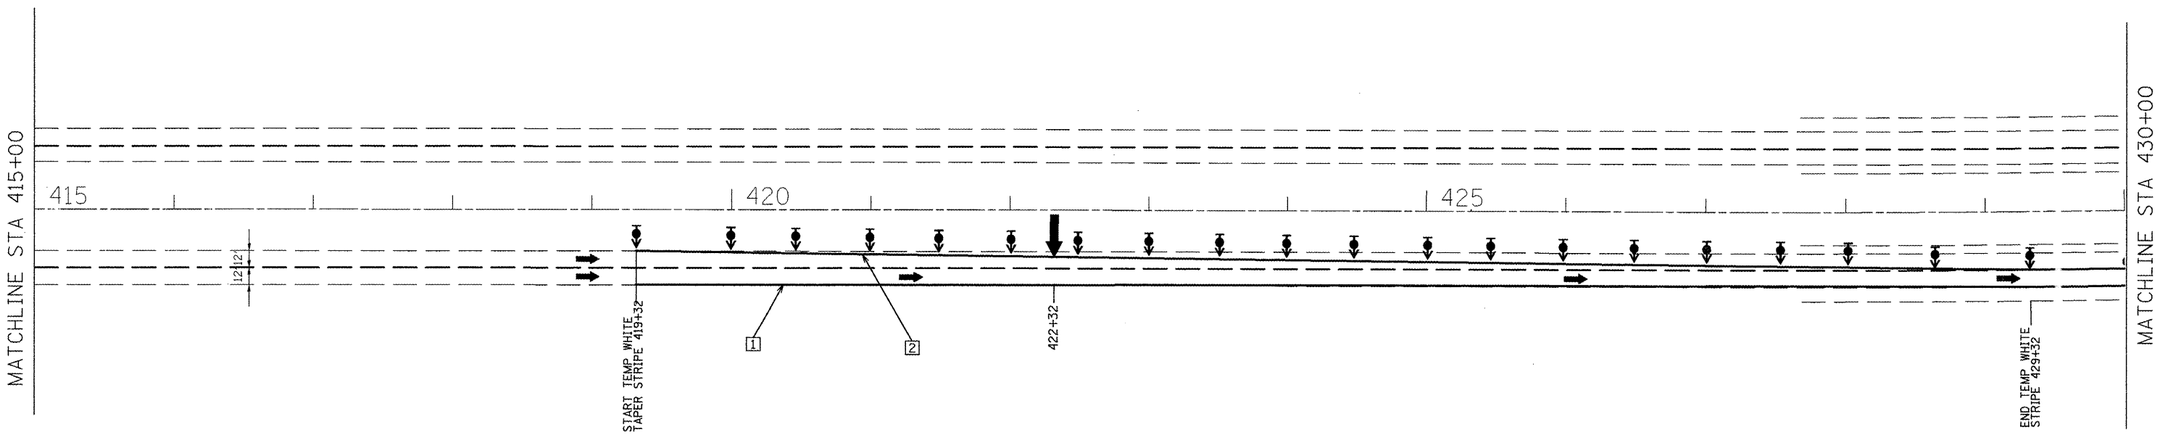

TEMPORARY PAVEMENT MARKING LEGEND

1 PAVEMENT MARKING TAPE, TYPE III - LINE 4" (SOLID WHITE)

2 PAVEMENT MARKING TAPE, TYPE III - LINE 4" (SOLID YELLOW)

FILE NAME = Stage I sheets East & West.dgn	USER NAME = lababidsm	DESIGNED -	REVISED -
		DRAWN -	REVISED -
	PLOT SCALE = 100.0000 ' / IN.	CHECKED -	REVISED -
	PLOT DATE = 2/9/2011	DATE -	REVISED -

STATE OF ILLINOIS
DEPARTMENT OF TRANSPORTATION

MAINTENANCE OF TRAFFIC PLAN STAGE I

SCALE: | SHEET NO. OF SHEETS | STA. TO STA.

F.A.I. RTE.	SECTION	COUNTY	TOTAL SHEETS	SHEET NO.
474	(72, 90)5B)I-2	PEORIA	129	23

CONTRACT NO. 68069

ILLINOIS FED. AID PROJECT