


## LEGEND

- PROPOSED INLET/INLET-MANHOLE
- PROPOSED MANHOLE
- PROPOSED STORM SEWER
- PROPOSED WATER MAIN LINE
- PROPOSED FIRE HYDRANT

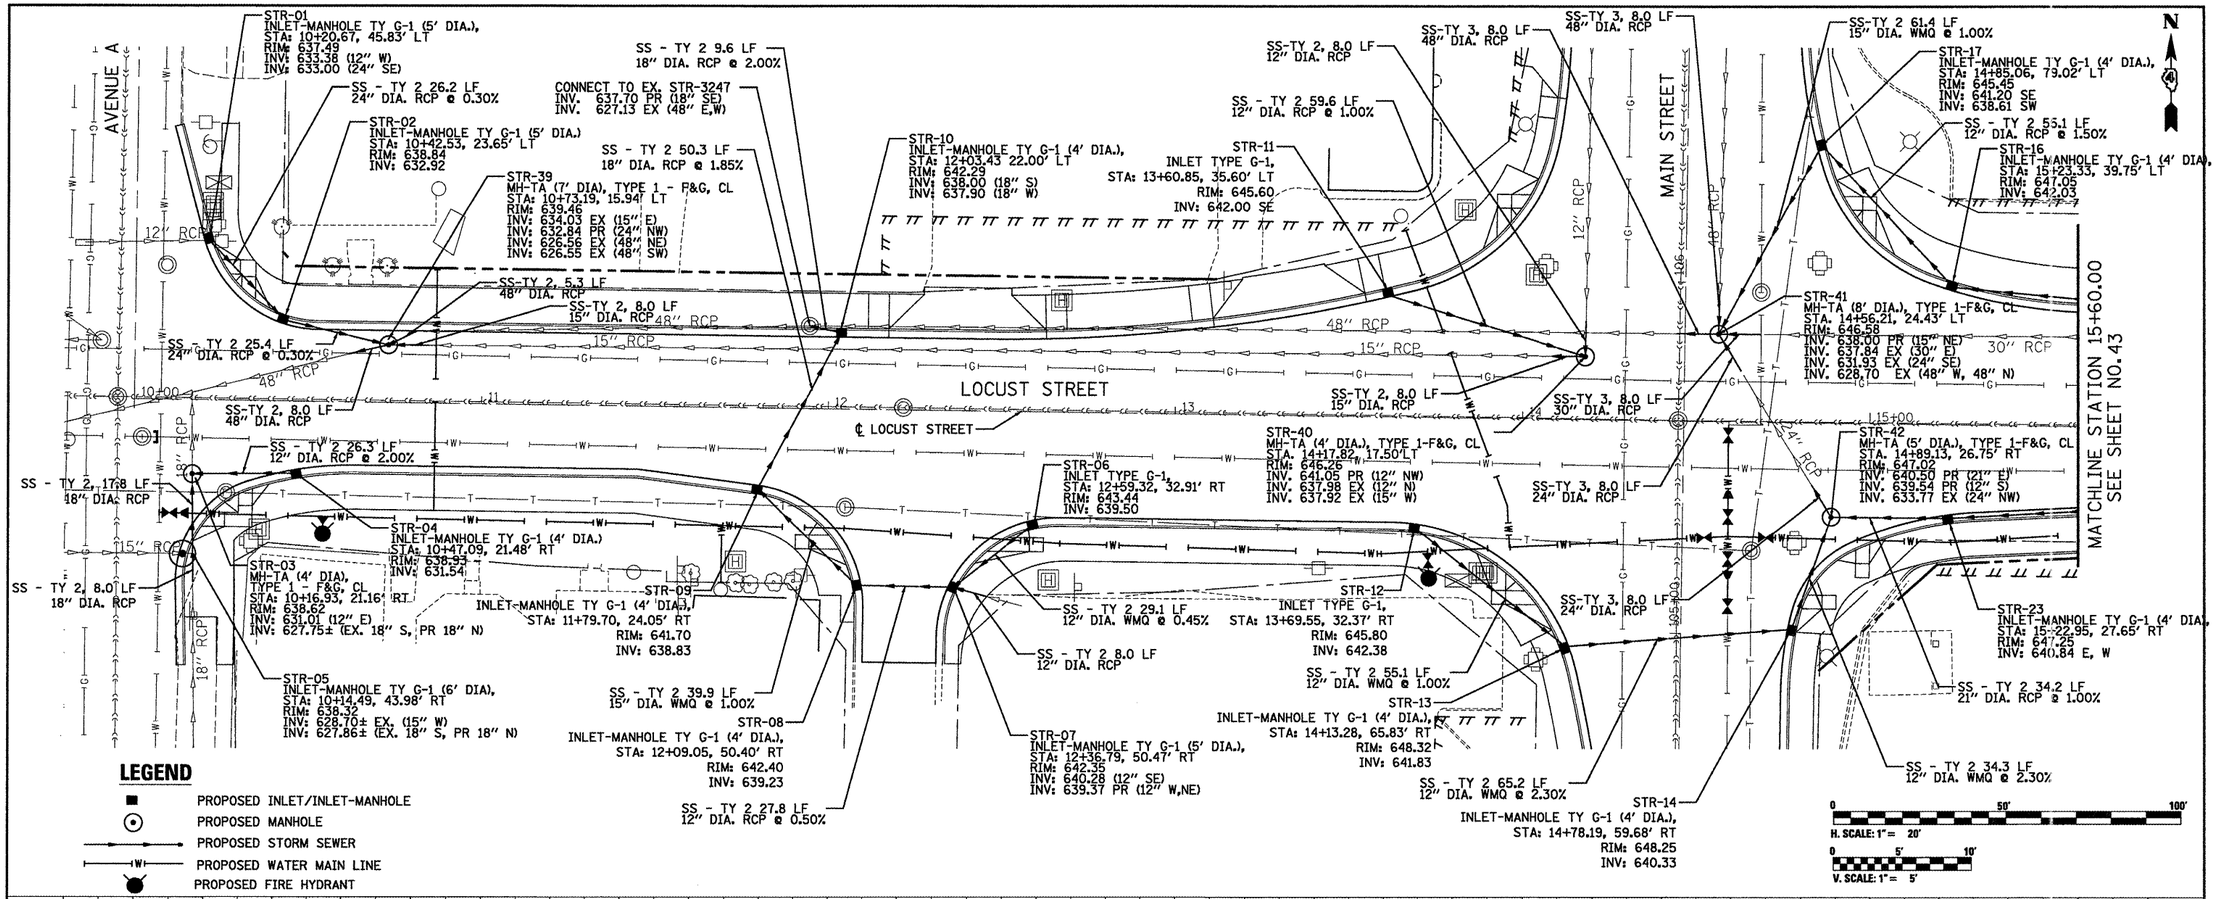


PLAN — SURVEYED; PLOTTED; DRAWN; CHECKED; ALIGNMENT; RT. OF WAY CHECKED; CADD FILE NAME; NOTE BOOK; NO.; DATE; BY

PROFILE — SURVEYED; PLOTTED; DRAWN; CHECKED; B.M. NOTED; STRUCTURE NO'S/STA'S CHKD; NOTE BOOK; NO.; DATE; BY

| | | | | | |
|---|---|---|---|---|---|
| FILE NAME = P:\P-09\2193 - IDOT DUR\Task-04\DWG\SHT\1_D4-9402909-drain01.dgn | USER NAME = _2193 Task 4_ | DESIGNED AV | REVISED - | INFRASTRUCTURE ENGINEERING CORPORATION 456 Fulton Street \| Suite 104 \| Peoria, IL 61602 P 309.637.8200 \| F 309.637.8201 \| www.infrastructureeng.com | STATE OF ILLINOIS DEPARTMENT OF TRANSPORTATION |
| | PLOT SCALE = 1:20 | DRAWN SV | REVISED - | | |
| | PLOT DATE = 12/21/2010 | CHECKED JRS | REVISED - | | |
| | | DATE 12/21/2010 | REVISED - | | |

**DRAINAGE PLAN AND PROFILE**
**LOCUST STREET–RECONSTRUCTION**

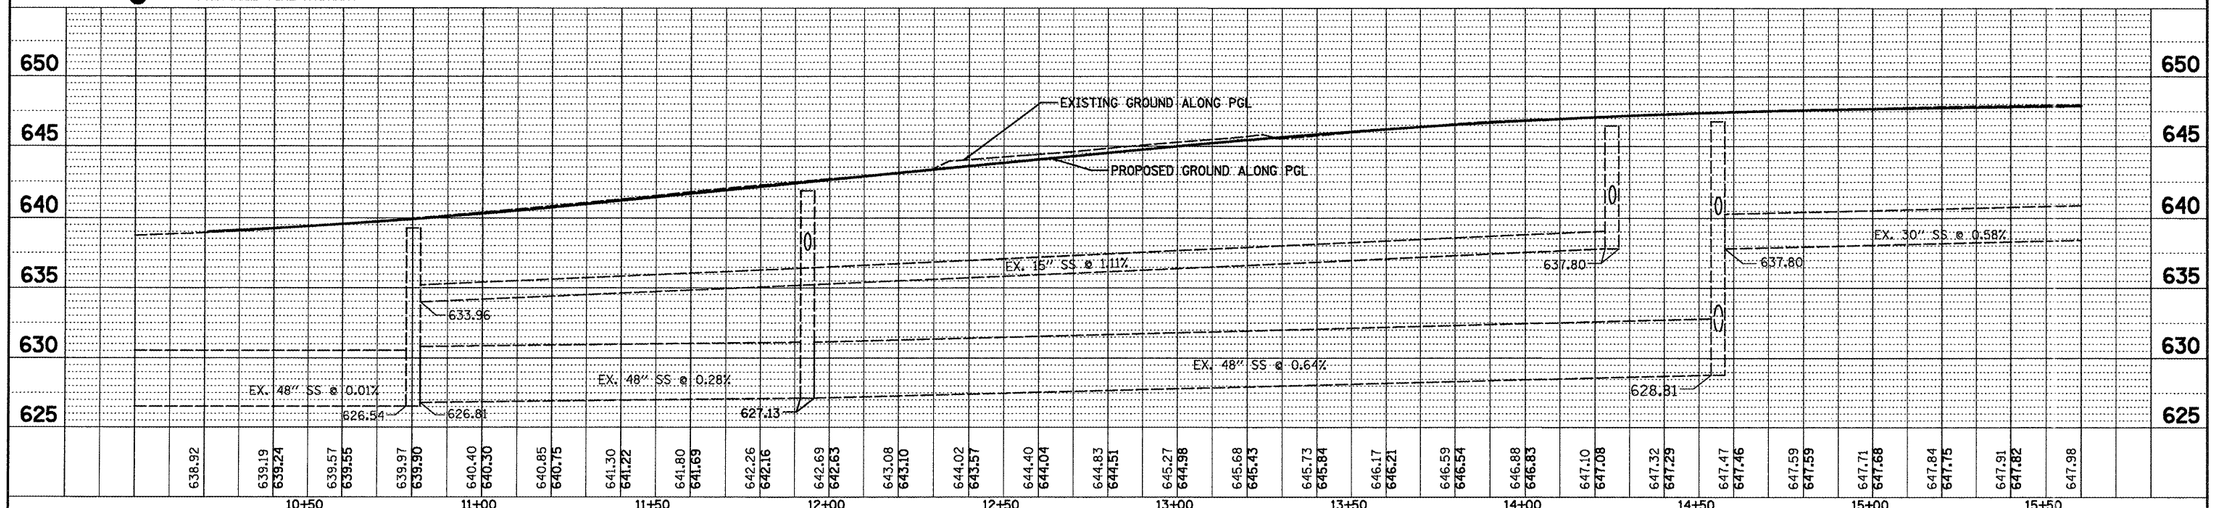SCALE: 1"=20'-00" | SHEET NO. 01 OF 03 SHEETS | STA. 10+00.00 TO STA. 15+60.00

| F.A.P. RTE. | SECTION | COUNTY | TOTAL SHEETS | SHEET NO. |
|---|---|---|---|---|
| 685/22 | (41Z, 135) R, N; (ICS) I | FULTON | 125 | 42 |
| | | CONTRACT NO. 68877 | | |
| | | ILLINOIS FED. AID PROJECT | 04-94-009-09 | |