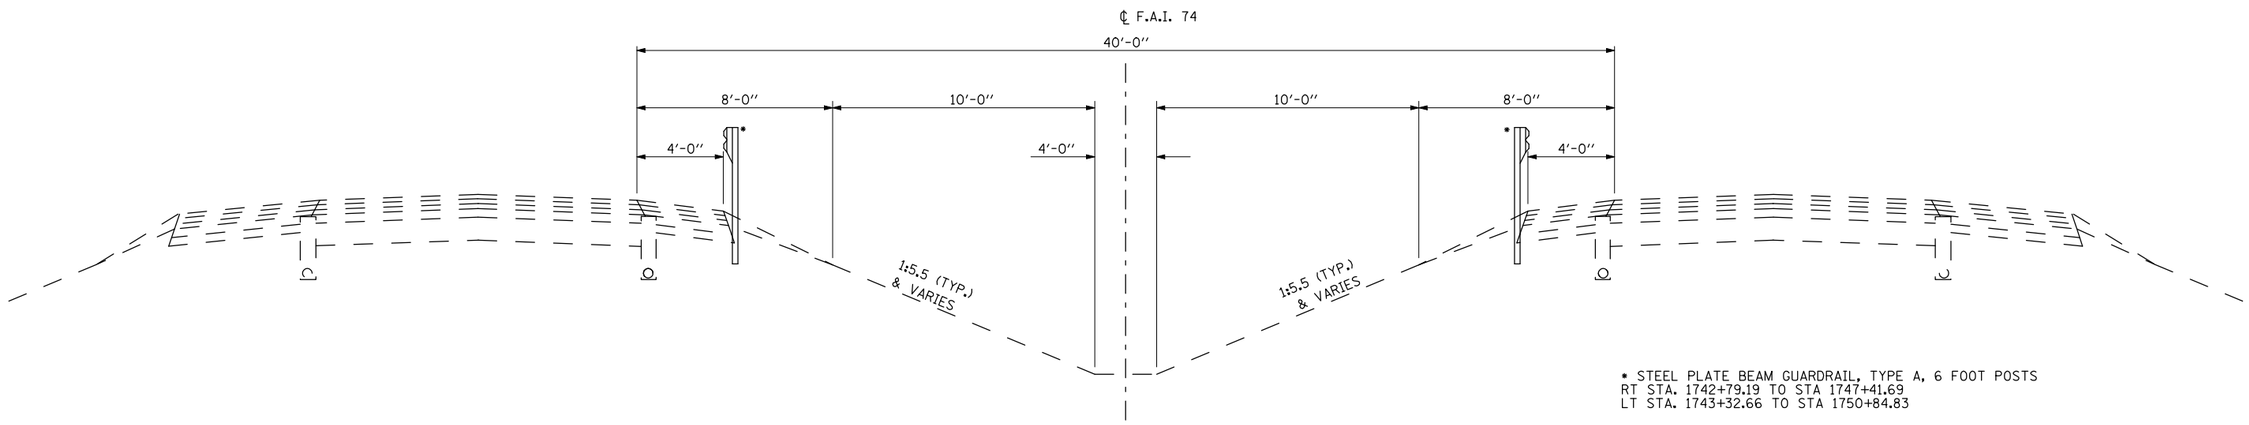

1 PROPOSED TYPICAL CROSS SECTION

F.A.I. ROUTE 74

STA. 1575+00.00 TO STA. 1576+75.00 ②
② STA. 1741+50.00 TO STA. 1751+00.00

FILE NAME = $FILEL$	USER NAME = $USER$	DESIGNED -	REVISED -	STATE OF ILLINOIS DEPARTMENT OF TRANSPORTATION	PROPOSED TYPICAL SECTIONS		F.A.I. RTE.	SECTION	COUNTY	TOTAL SHEETS / SHEET NO.
		DRAWN -	REVISED -				74	HSIP FY2011-4	VERMILION	88 / 5
	PLOT SCALE = $SCALE$	CHECKED -	REVISED -						CONTRACT NO. 70910	
	PLOT DATE = $DATE$	DATE -	REVISED -		SCALE:	SHEET NO. 2 OF 3 SHEETS / STA. TO STA.		ILLINOIS	FED. AID PROJECT	