CONTRACT NO. 72667

F.A.P. RTE.	SECTION	COUNTY	TOTAL SHEETS	SHEET NO.
310	69-3(3HB)	MORGAN	793	122
STA.		TO STA.		
FED. ROAD DIST. NO.	ILLINOIS	FED. AID PROJECT		

DETAIL "E" - CROSSOVER "A" SIGNAGE & STRIPING - STAGE 3

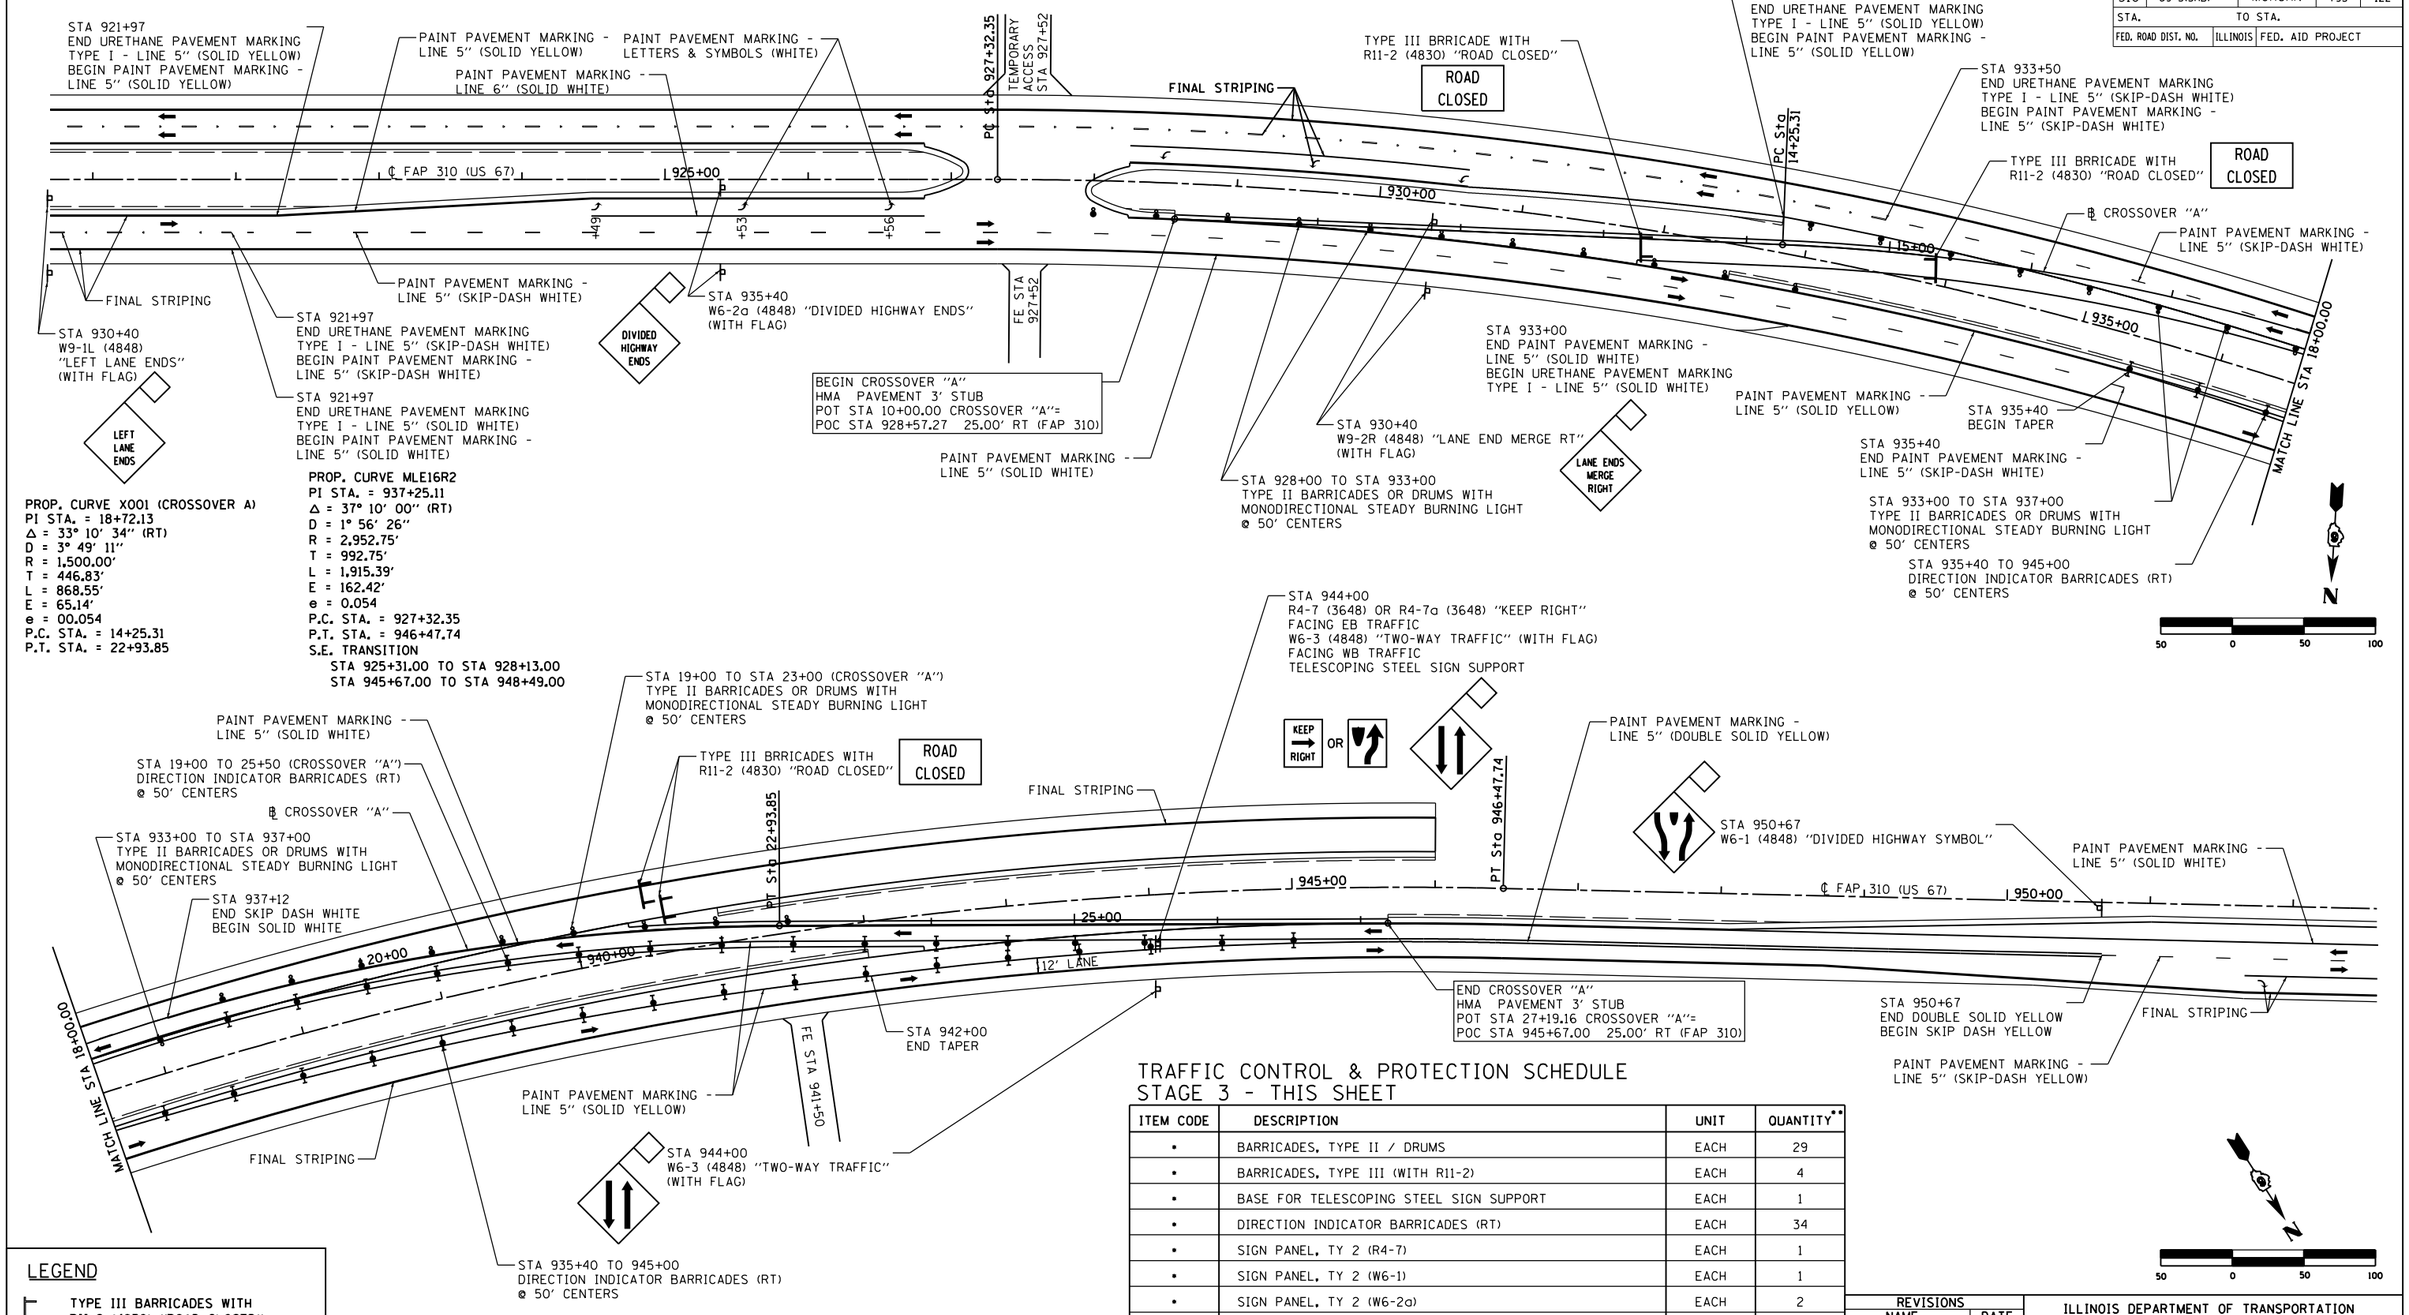

PROP. CURVE X001 (CROSSOVER A)
PI STA. = 18+72.13
Δ = 33° 10' 34" (RT)
D = 3° 49' 11"
R = 1,500.00'
T = 446.83'
L = 868.55'
E = 65.14'
e = 00.054
P.C. STA. = 14+25.31
P.T. STA. = 22+93.85

PROP. CURVE MLE16R2
PI STA. = 937+25.11
Δ = 37° 10' 00" (RT)
D = 1° 56' 26"
R = 2,952.75'
T = 992.75'
L = 1,915.39'
E = 162.42'
e = 0.054
P.C. STA. = 927+32.35
P.T. STA. = 946+47.74
S.E. TRANSITION
STA 925+31.00 TO STA 928+13.00
STA 945+67.00 TO STA 948+49.00

LEGEND

- TYPE III BARRICADES WITH R11-2 (4830) "ROAD CLOSED"
- DIRECTION OF TRAFFIC
- TYPE II BRRICADES OR DRUMS
- DIRECTION INDICATOR BARRICADES

• - ITEM WILL NOT BE MEASURED AND PAID FOR SEPERATELY. THE COST WILL BE INCLUDED IN THE CONTRACT UNIT BID PRICES OF THE TRAFFIC CONTROL PAY ITEMS IN THE CONTRACT.

•• - QUANTITY MAY BE ADJUSTED ACCORDING TO SITE CONDITIONS AND AS DIRECTED BY THE ENGINEER.

SEE SHEET 125 FOR STAGE CONSTRUCTION PAVEMENT MARKING SCHEDULE

TRAFFIC CONTROL & PROTECTION SCHEDULE
STAGE 3 - THIS SHEET

ITEM CODE	DESCRIPTION	UNIT	QUANTITY••
•	BARRICADES, TYPE II / DRUMS	EACH	29
•	BARRICADES, TYPE III (WITH R11-2)	EACH	4
•	BASE FOR TELESCOPING STEEL SIGN SUPPORT	EACH	1
•	DIRECTION INDICATOR BARRICADES (RT)	EACH	34
•	SIGN PANEL, TY 2 (R4-7)	EACH	1
•	SIGN PANEL, TY 2 (W6-1)	EACH	1
•	SIGN PANEL, TY 2 (W6-2a)	EACH	2
•	SIGN PANEL, TY 2 (W6-3)	EACH	2
•	SIGN PANEL, TY 2 (W9-1L)	EACH	2
•	SIGN PANEL, TY 2 (W9-2R)	EACH	2
•	TELESCOPING STEEL SIGN SUPPORT	EACH	1
•	BASE FOR TELESCOPING STEEL SIGN SUPPORT	EACH	1
•	WOOD POSTS, 4 x 4	EACH	8

REVISIONS	
NAME	DATE

ILLINOIS DEPARTMENT OF TRANSPORTATION

TRAFFIC CONTROL AND STAGING DETAILS
FAP 310 (US 67/IL 104)
SHEET 24 OF 27

DATE 8/09
DRAWN BY SEB
CHECKED BY

Mar-29-2011 01:11:52PM 1:11:52 PM
$FILE$