CONTRACT NO. 72667

F.A.P. RTE.	SECTION	COUNTY	TOTAL SHEETS	SHEET NO.
310	69-3(3HB)	MORGAN	793	131
STA.		TO STA.		
FED. ROAD DIST. NO.	ILLINOIS	FED. AID PROJECT		

PLAN

SURVEYED
PLOTTED
ALIGNMENT CHECKED
RT. OF WAY CHECKED
BASE TILE WORK

NOTE BOOK NO.

BY | DATE

1:12:46 PM
Mar-29-2011-01:12:46PM

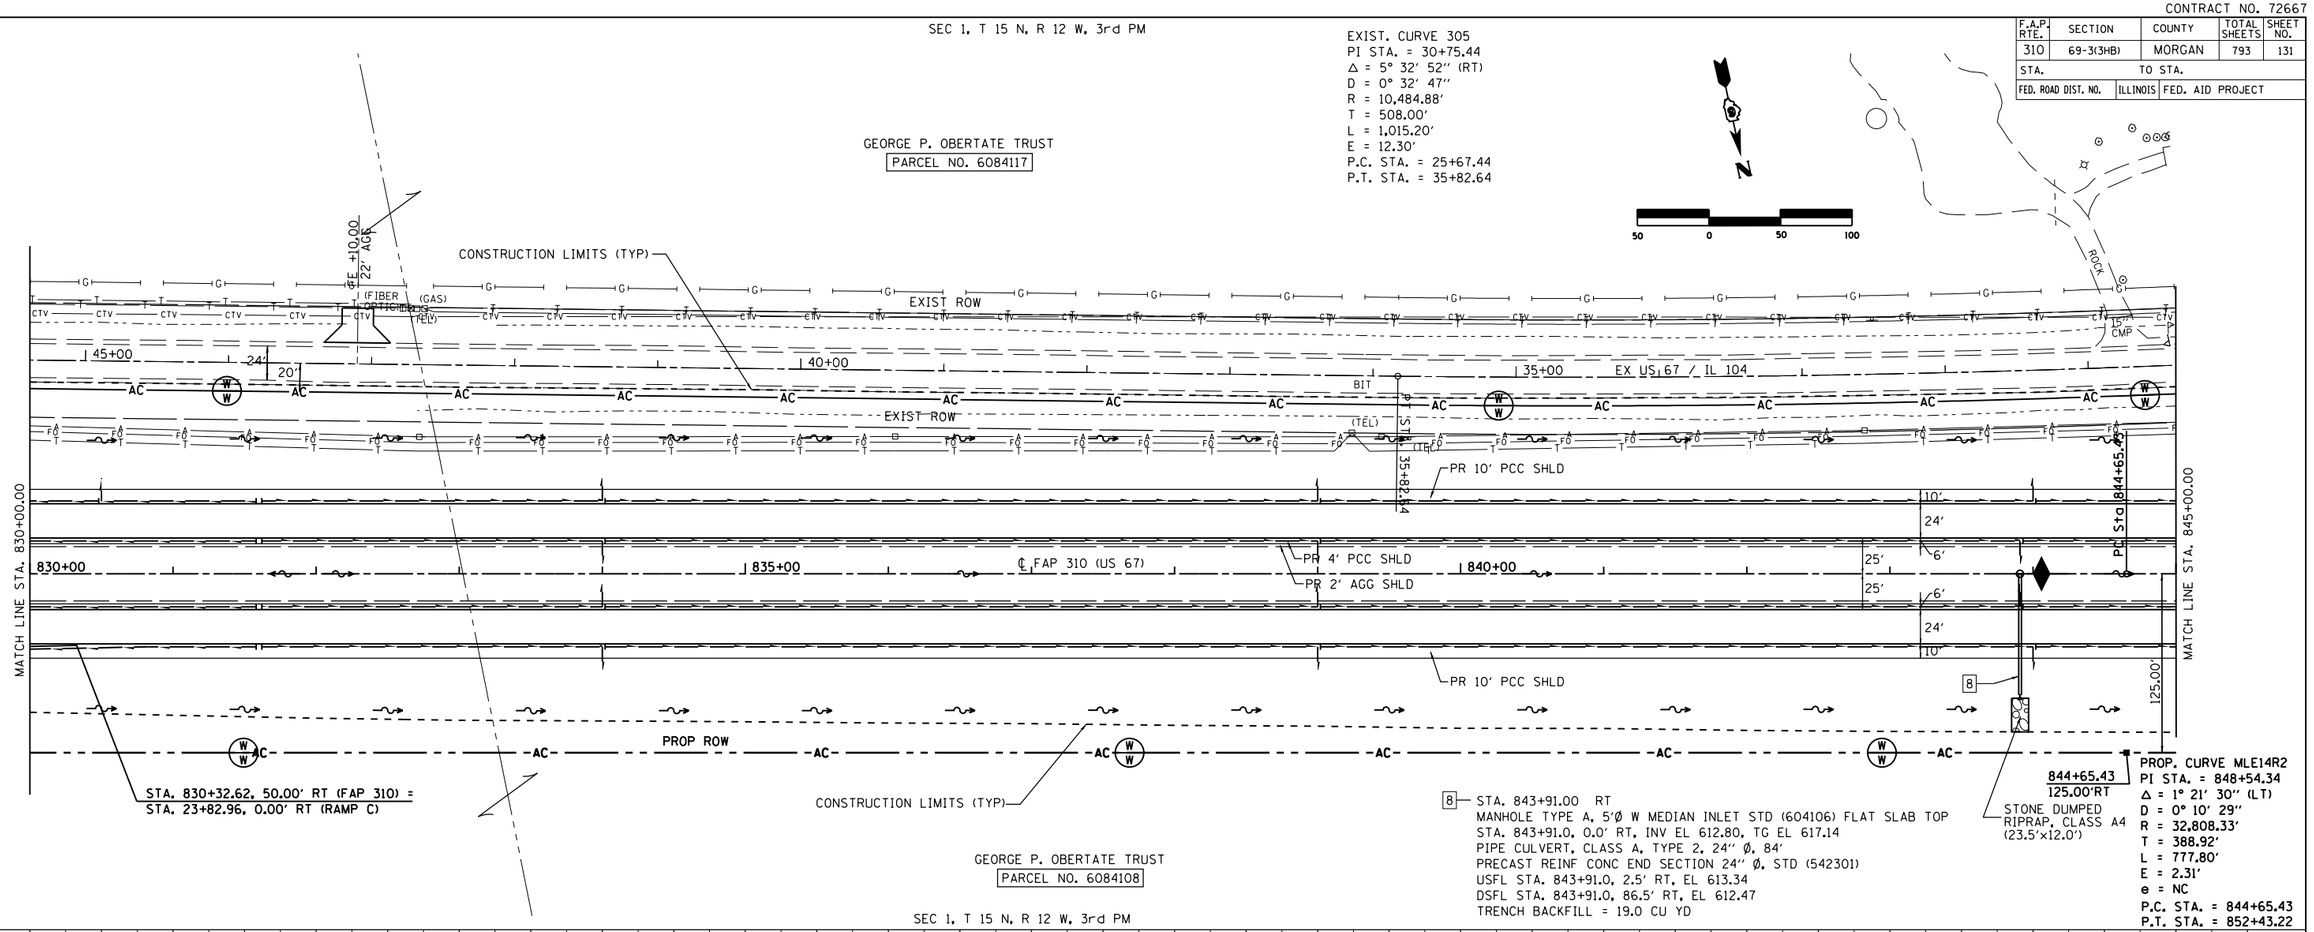

PROFILE

SURVEYED
PLOTTED
GRADES CHECKED
BLM NOTES
PROFILE NOTATNS CHKD

NOTE BOOK NO.

BY | DATE

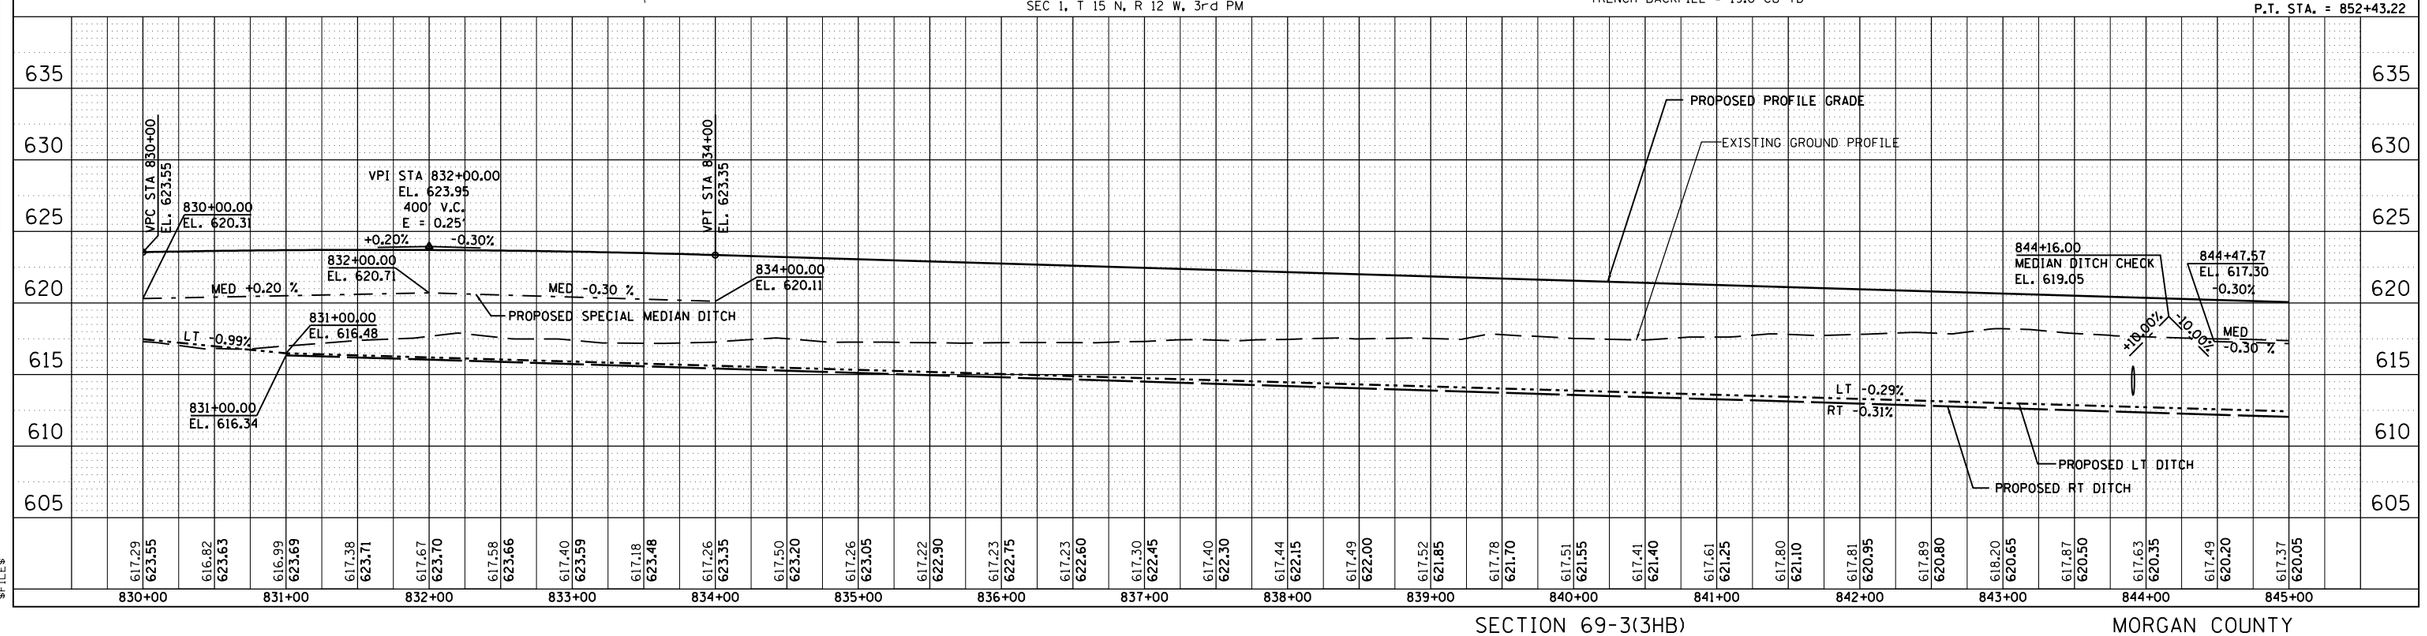

$FILE$

SECTION 69-3(3HB) MORGAN COUNTY