CONTRACT NO. 72667

| F.A.P. RTE. | SECTION | COUNTY | TOTAL SHEETS | SHEET NO. |
|---|---|---|---|---|
| 310 | 69-3(3HB) | MORGAN | 793 | 193 |
| STA. | | TO STA. | | |
| FED. ROAD DIST. NO. | ILLINOIS | FED. AID PROJECT | | |

113 — STA. 2+58.00 SKEW=15° RT AH
PIPE CULVERT, CLASS A, TYPE 1, 30'' ERS - x 56'
PRECAST REINF CONC END SECTIONS, 30'' ERS, (STD 542306) - 2 EACH
USFL 616.13 - STA. 2+52.1, 22.2' LT
DSFL 615.71 - STA. 2+66.5, 31.9' RT
TRENCH BACKFILL = 6.6 CU YD

114 — STA. 3+15.0 19.4' LT
INLET, TYPE A, W/ TYPE 8 GR
FL = 616.60 T.G. = 618.35
PIPE CULVERT, CLASS D, TYPE 1, 15''Ø - x 54'
METAL END SECTION (STD 542401) - 1 EACH
USFL 616.60
DSFL 616.30 - STA. 2+61.3, 31.0' LT
TRENCH BACKFILL = 1.8 CU YD

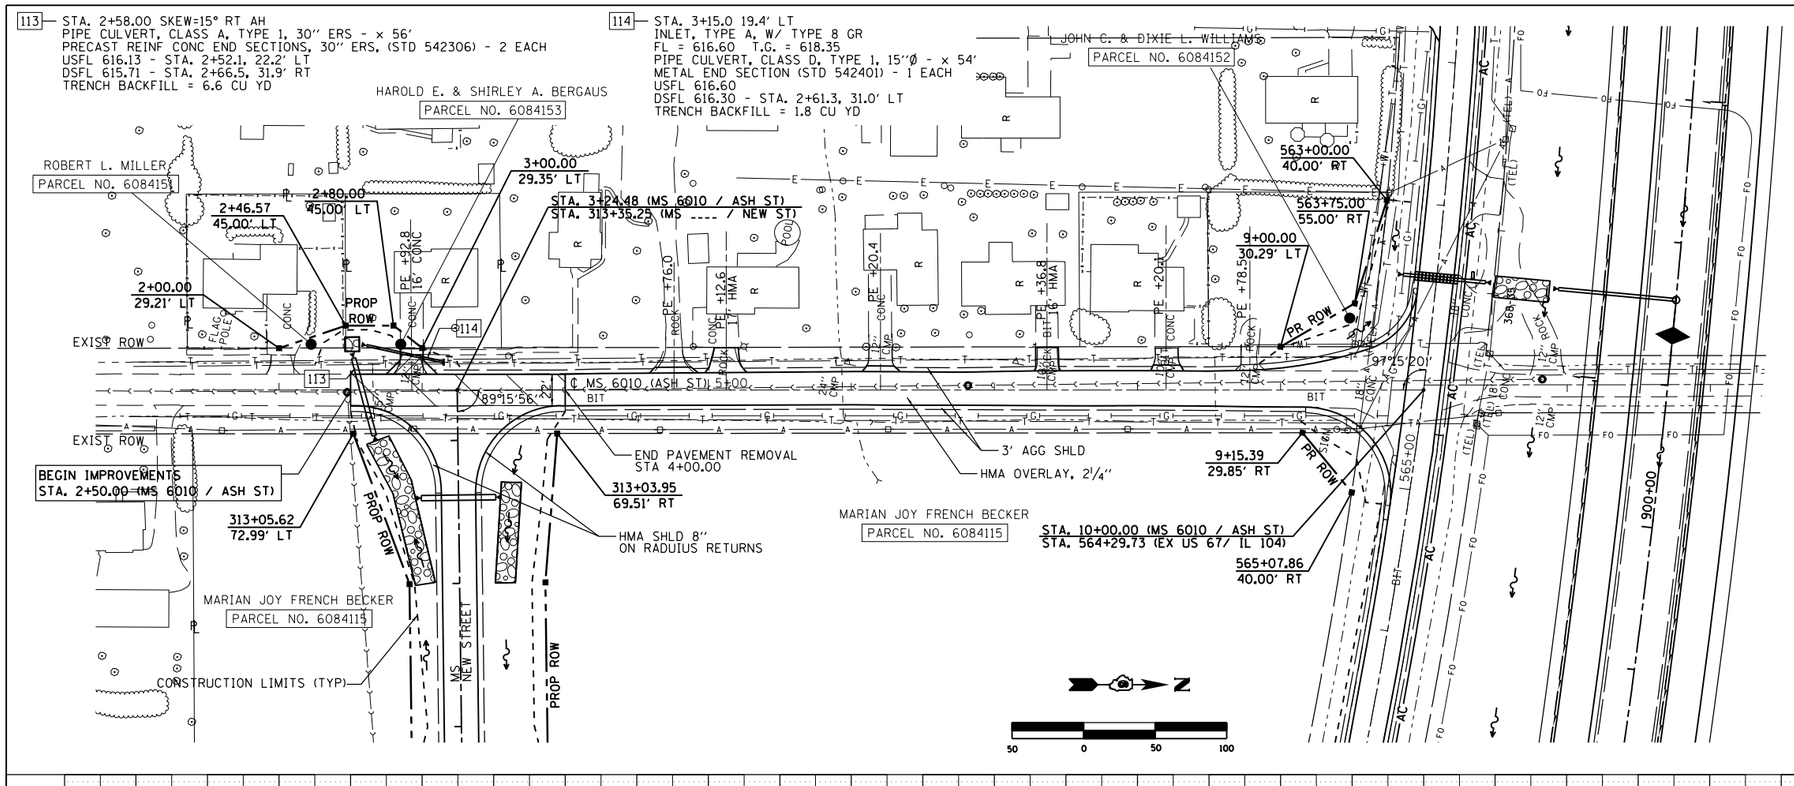


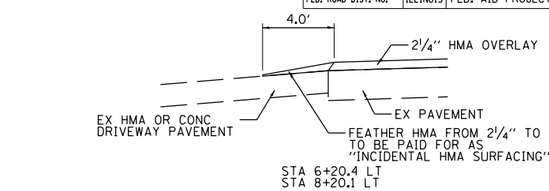


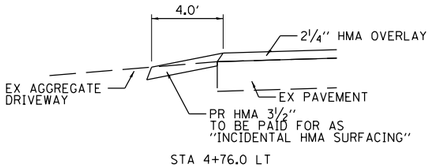


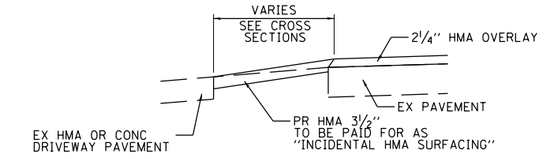


## ASH STREET ENTRANCE DETAILS

SEE DETAIL ON SHEET 432 FOR OTHER ENTRANCES

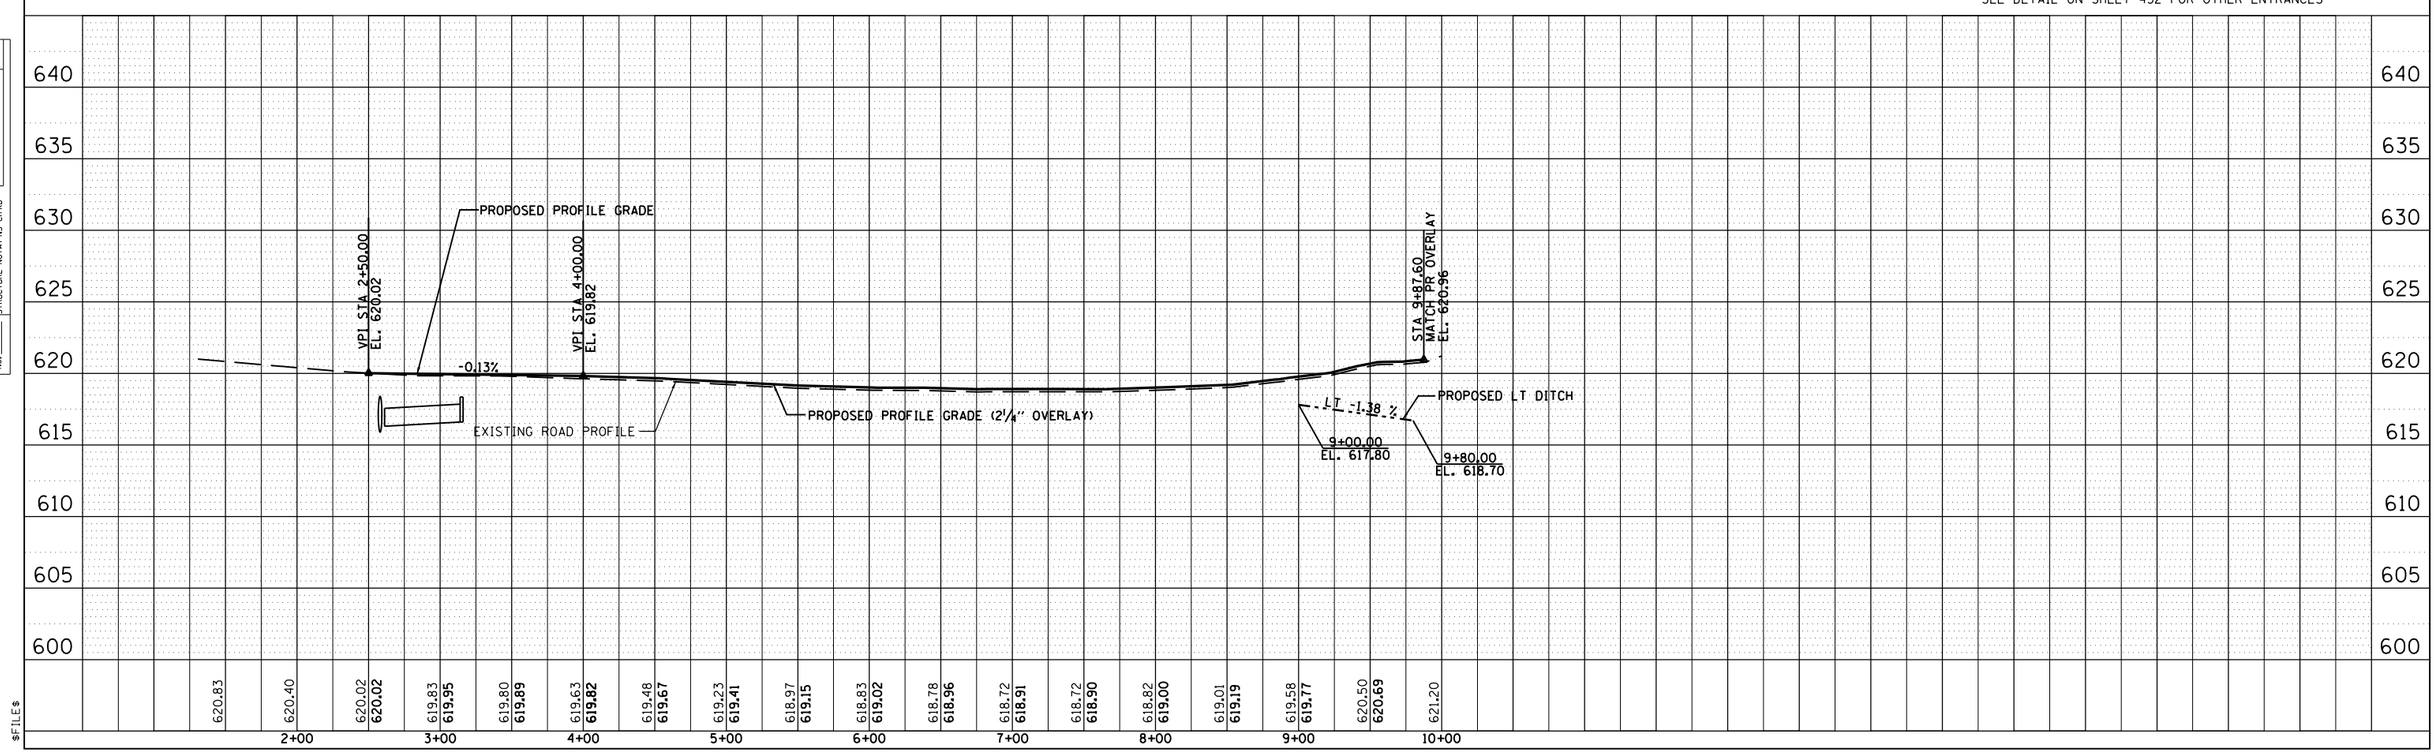


SECTION 69-3(3HB) MORGAN COUNTY

MS 6010 (ASH STREET)

PLAN — SURVEYED / PLOTTED / ALIGNMENT CHECKED / RT. OF WAY CHECKED / PLAT ILL. LINE — NOTE BOOK NO. — BY — DATE

PROFILE — SURVEYED / PLOTTED / GRADES CHECKED / B.M. NOTED / SIGNATURE NOTATNS CHKD — NOTE BOOK NO. — BY — DATE

1:19:11 PM Mar-29-2011 01:19:11PM

$FILE$