CONTRACT NO. 72667

F.A.P. RTE.	SECTION	COUNTY	TOTAL SHEETS	SHEET NO.
310	69-3(3HB)	MORGAN	793	201
STA.		TO STA.		
FED. ROAD DIST. NO.	ILLINOIS	FED. AID PROJECT		

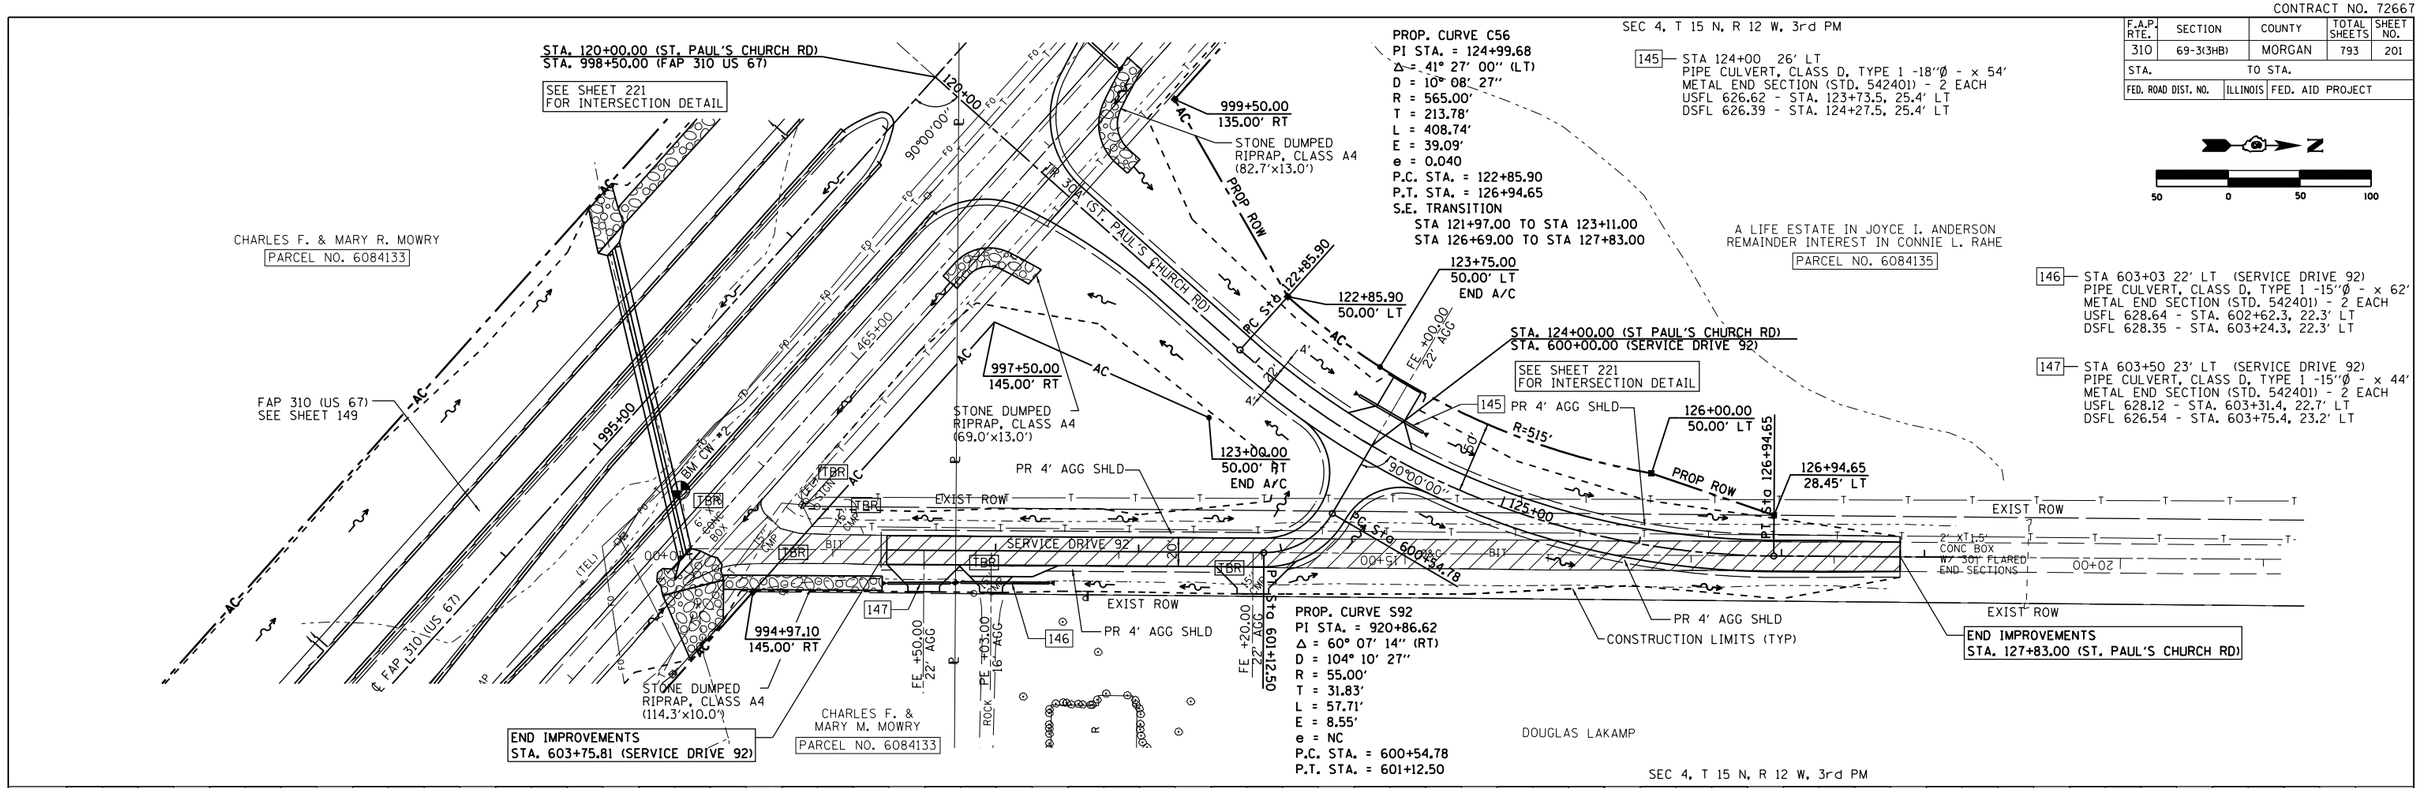

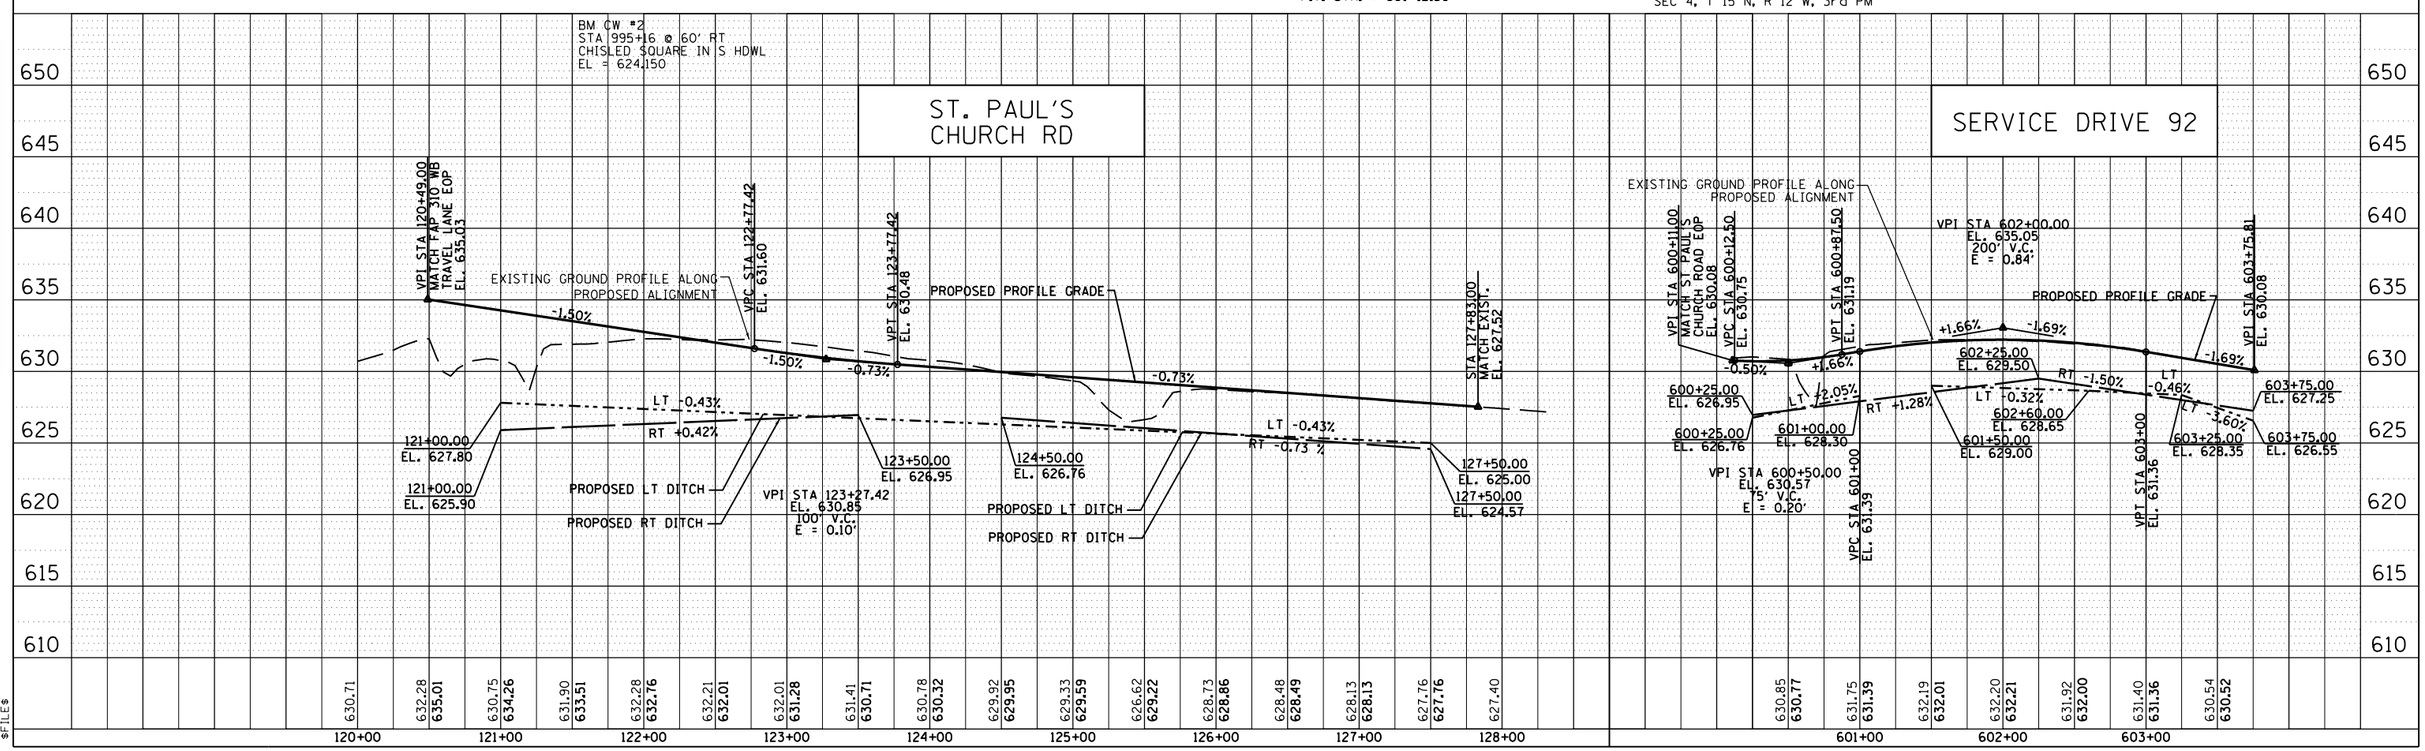

SECTION 69-3(3HB)

MORGAN COUNTY

TR 30A (ST PAUL'S CHURCH ROAD)

PLAN — SURVEYED / PLOTTED / ALIGNMENT CHECKED / RT. OF WAY CHECKED / DGN FILE NAME — NOTE BOOK NO. — BY — DATE

PROFILE — SURVEYED / PLOTTED / GRADES CHECKED / B.M. NOTED / SIGNATURE NOTATNS CHKD — NOTE BOOK NO. — BY — DATE

$FILE$ Mar-29-2011 01:20:48PM 1:20:48 PM