CONTRACT NO. 72667

F.A.P. RTE.	SECTION	COUNTY	TOTAL SHEETS	SHEET NO.
310	69-3(3HB)	MORGAN	793	205
STA.		TO STA.		
FED. ROAD DIST. NO.	ILLINOIS	FED. AID PROJECT		

158 — STA. 291+09.19 SKEW 38° LT AH
CAST-IN-PLACE HEADWALLS (SEE SHEET 360)
CAST-IN-PLACE BOX CULVERT 10'X8' EXTENSION, 16'-9"
(SEE SHEET 360 FOR DETAILS)
USFL STA. 290+79.3, 37.7' RT, EL 542.10
DSFL STA. 290+89.8, 24.5' RT, EL 541.95
CAST-IN-PLACE BOX CULVERT 10'X8' EXTENSION, 21'-2"
(SEE SHEET 360 FOR DETAILS)
USFL STA. 291+27.5, 22.9' LT, EL 541.41
DSFL STA. 291+40.7, 39.5' LT, EL 541.22
CAST-IN-PLACE HEADWALLS (SEE SHEET 360)
D.A.=516.3 ACRES Q50=877 CFS Q100=1023 CFS

159 — STA. 292+61.00 SKEW 10° LT AH
PRECAST CONCRETE BOX CULVERT, 8' X 6', 116'
WITH CAST-IN-PLACE HEADWALLS - SEE DETAILS
USFL STA. 292+52.0, 56.1' RT, EL 542.38
DSFL STA. 292+72.6, 58.1' LT, EL 540.52
D.A.=421.3 ACRES Q50=669 CFS Q100=742 CFS

160 — STA 294+00 76' LT
PIPE CULVERT, CLASS D, TYPE 3 -30"Ø - x 110'
METAL END SECTION (STD. 542401) - 2 EACH
USFL 550.34 - STA. 294+47.5, 75.2' LT
DSFL 545.33 - STA. 293+37.5, 76.8' LT

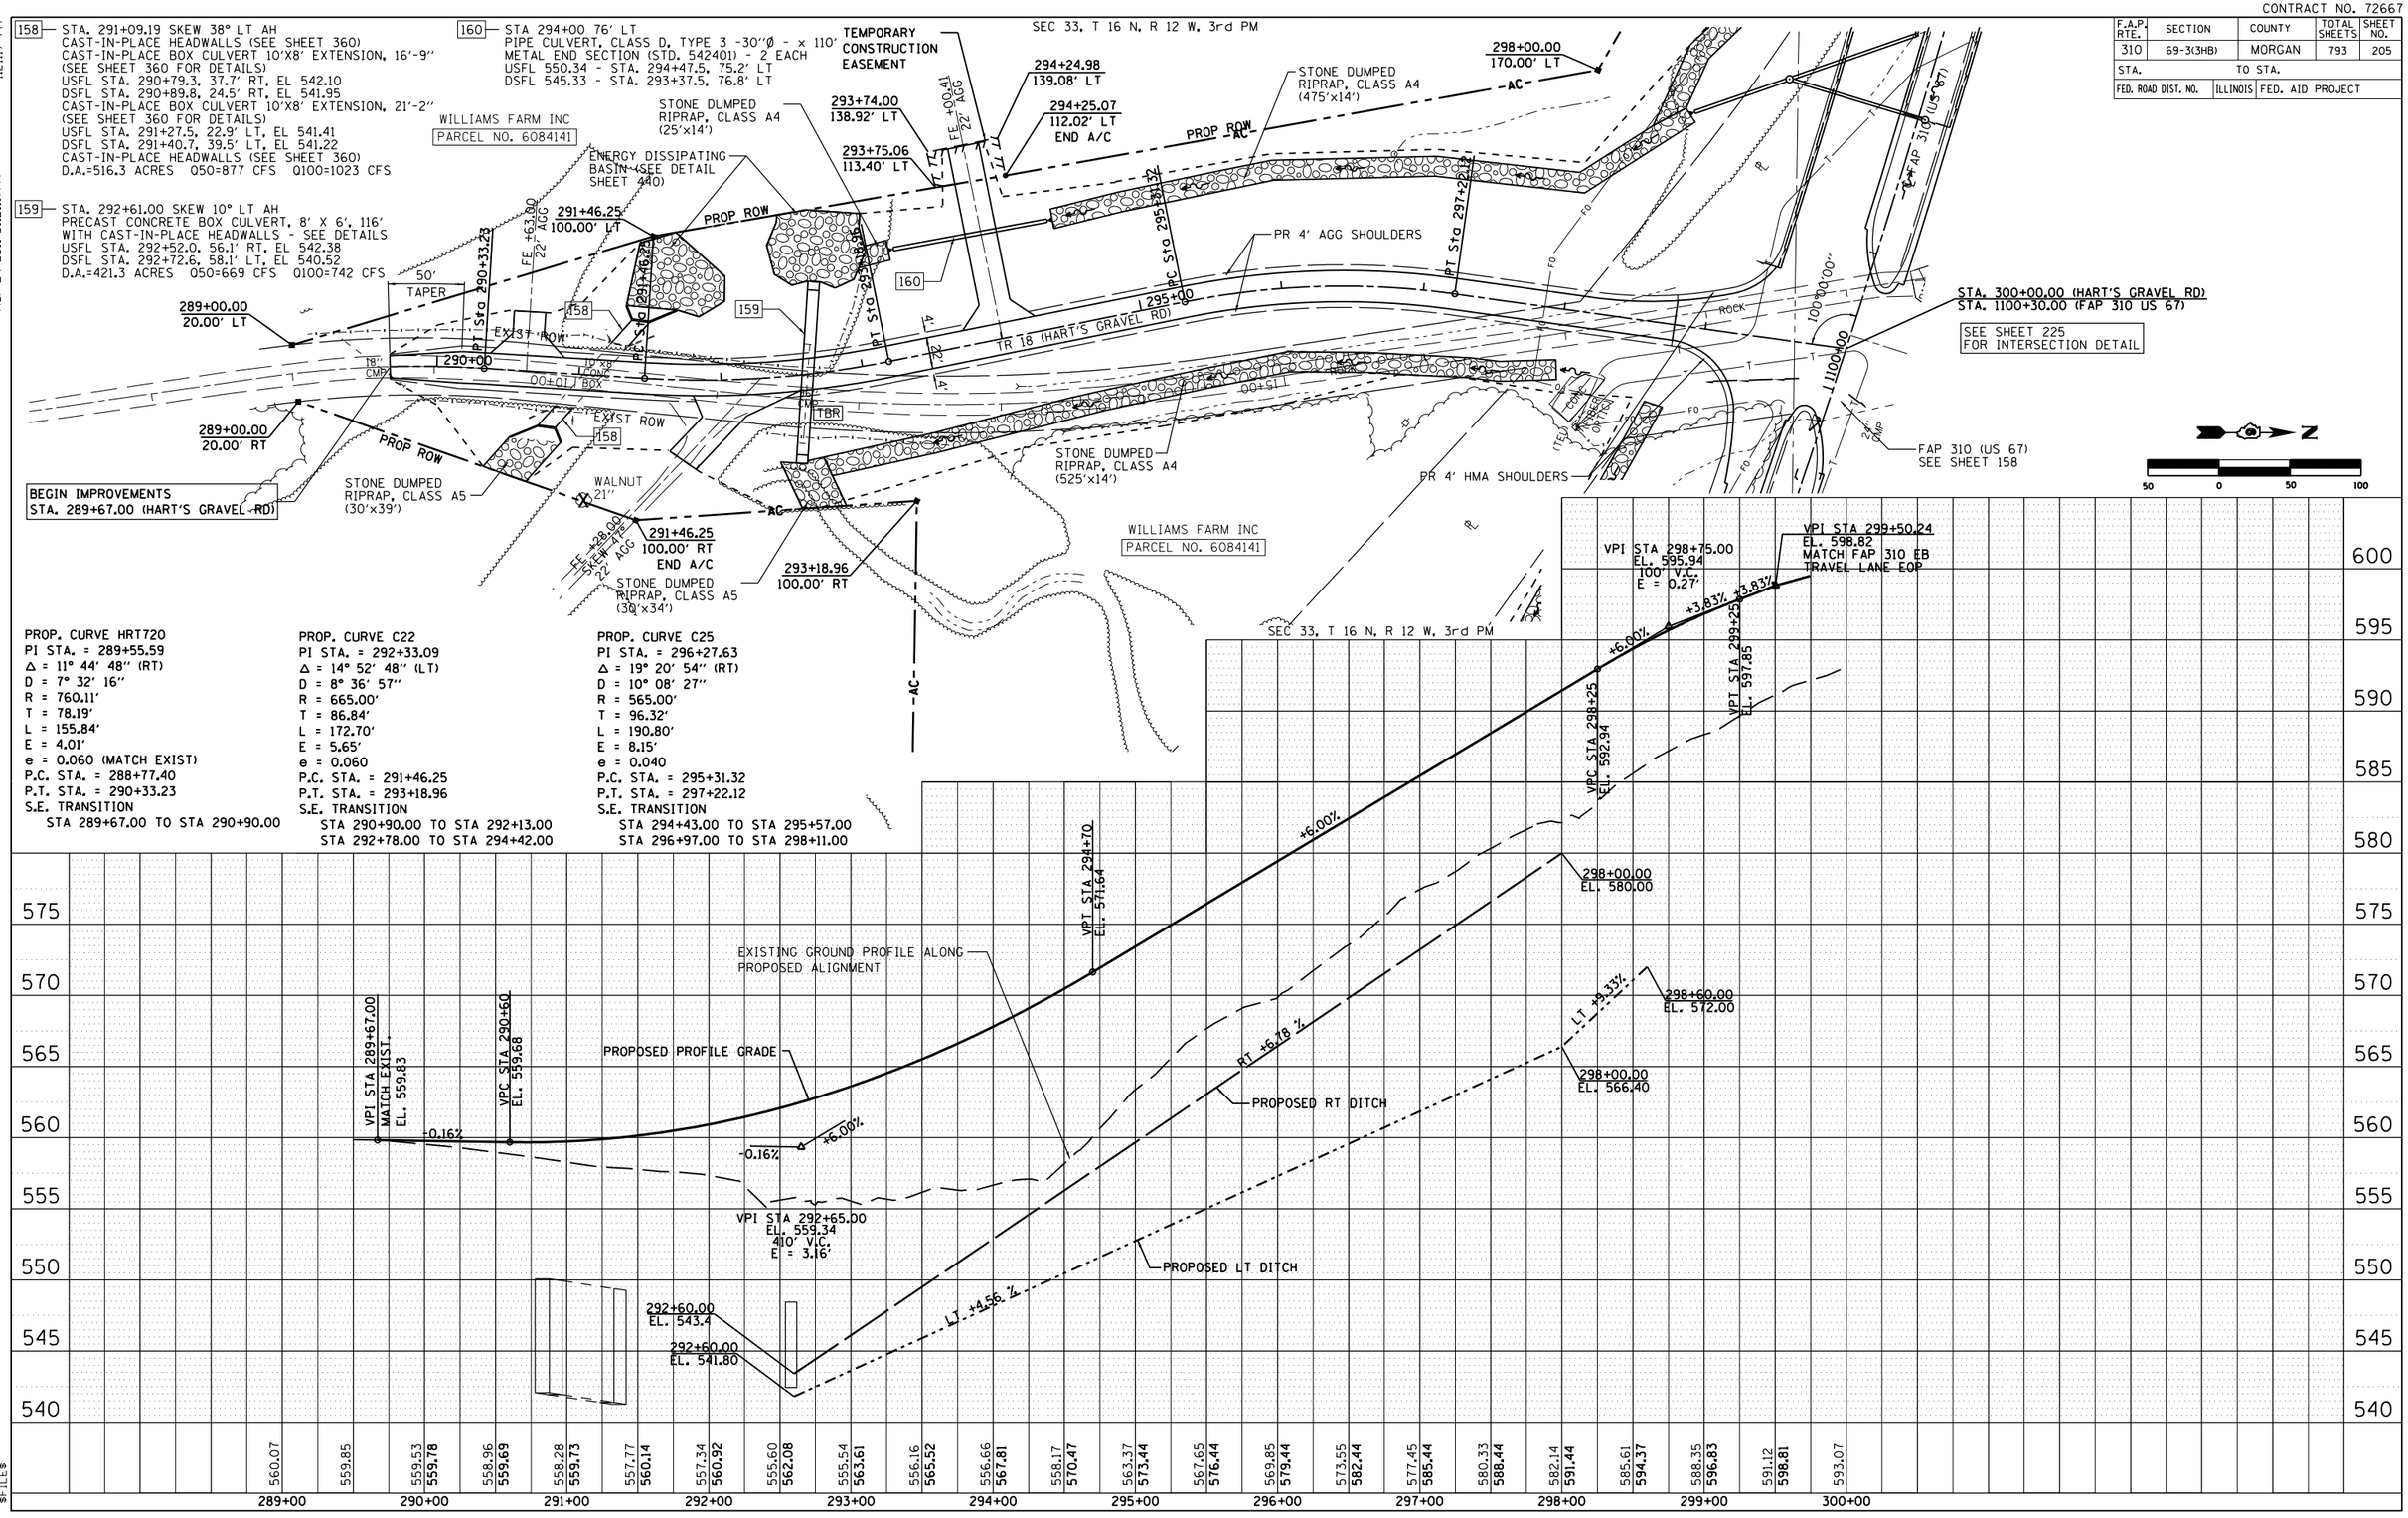

SECTION 69-3(3HB)

MORGAN COUNTY

TR 18 (HART'S GRAVEL ROAD)

PLAN — SURVEYED / PLOTTED / ALIGNMENT CHECKED / RT. OF WAY CHECKED / CAD FILE NAME / NOTE BOOK NO. / BY / DATE

PROFILE — SURVEYED / PLOTTED / GRADES CHECKED / STAL NOTED / STRUCTURE NOTATNS CHKD / NOTE BOOK NO. / BY / DATE

Mar-29-2011 01:21:17PM

$FILE$