CONTRACT NO. 72667

F.A.P. RTE.	SECTION	COUNTY	TOTAL SHEETS	SHEET NO.
310	69-3	MORGAN	793	444

STA. _____ TO STA. _____

FED. ROAD DIST. NO. _ | ILLINOIS | FED. AID PROJECT

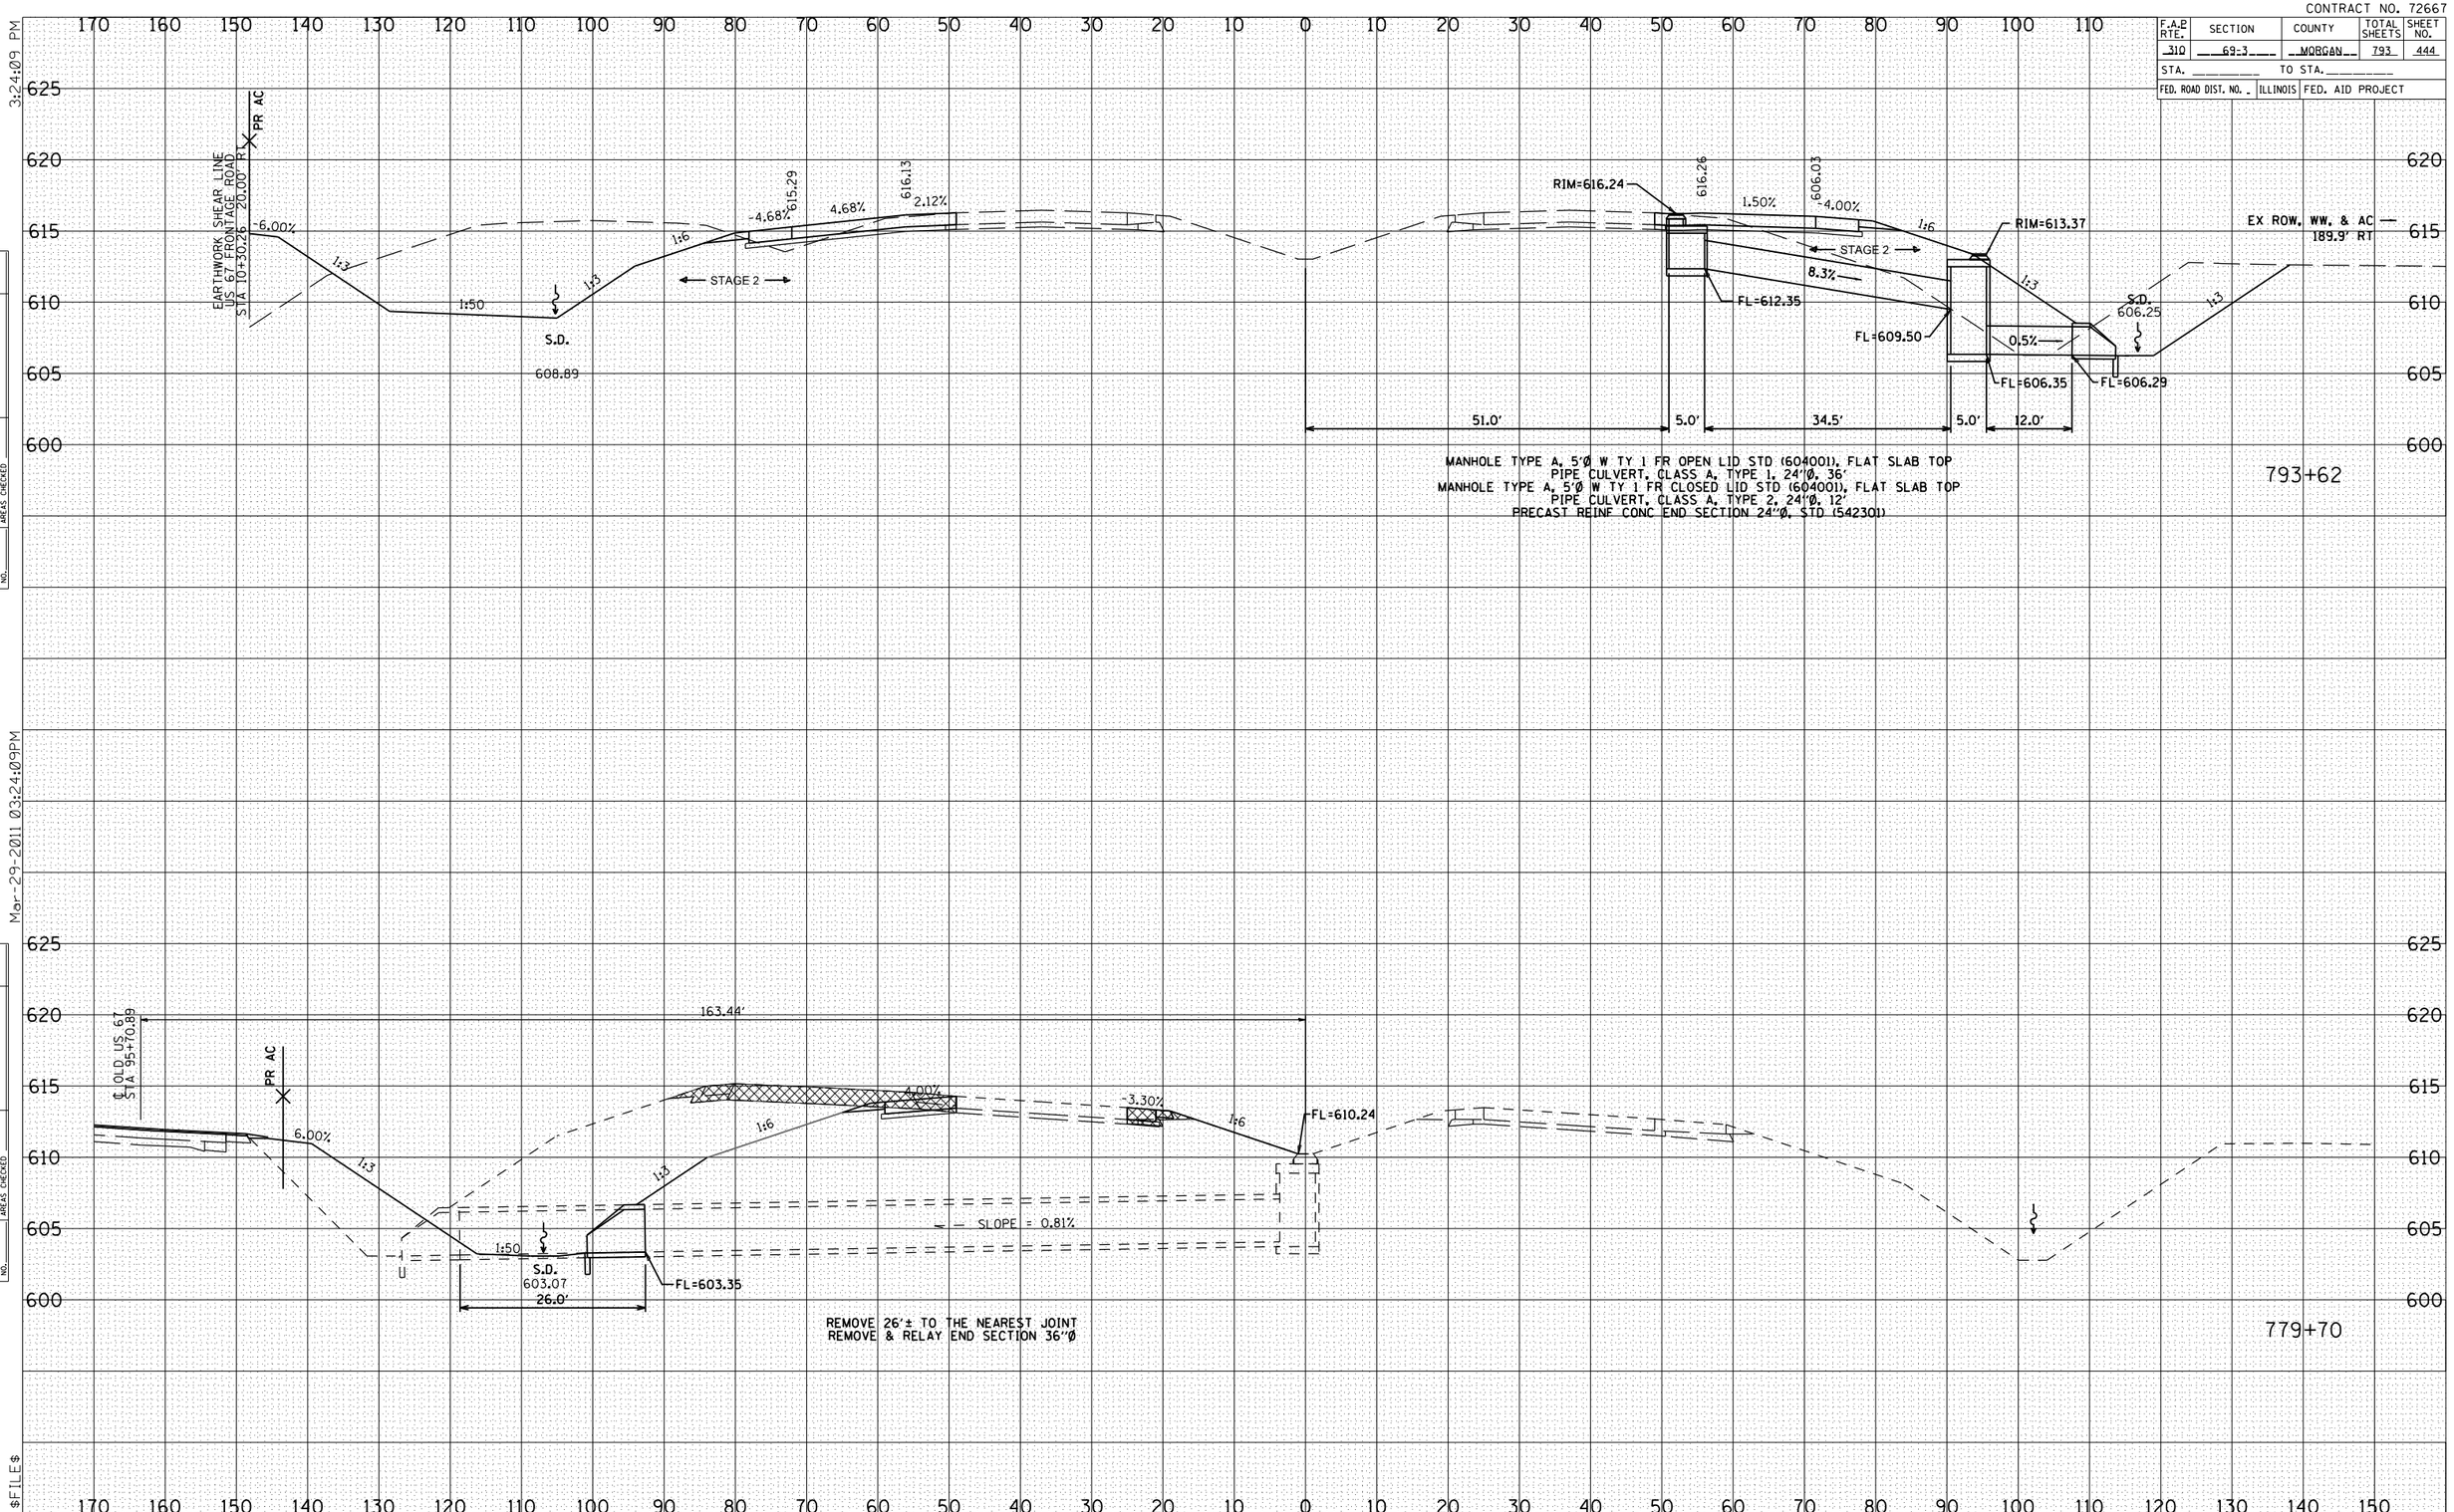

FINAL SURVEY	BY	DATE
SURVEYED		
PLOTTED		
TRANSLATE		
AREAS		
AREAS CHECKED		
NOTE BOOK NO.		

ORIGINAL SURVEY	BY	DATE
SURVEYED		
PLOTTED		
TRANSLATE		
AREAS		
AREAS CHECKED		
NOTE BOOK NO.		

Mar-29-2011 03:24:09PM

$FILE$

CULVERTS FAP 310 (US 67) STA 797+00 TO STA 793+62