CONTRACT NO. 72667

F.A.P RTE.	SECTION	COUNTY	TOTAL SHEETS	SHEET NO.
310	69-3	MORGAN	793	452
STA.		TO STA.		
FED. ROAD DIST. NO.	ILLINOIS	FED. AID PROJECT		

FINAL SURVEY	NOTE BOOK	NO.	BY	DATE
SURVEYED				
PLOTTED				
TYPE SIZE				
AREAS				
AREAS CHECKED				

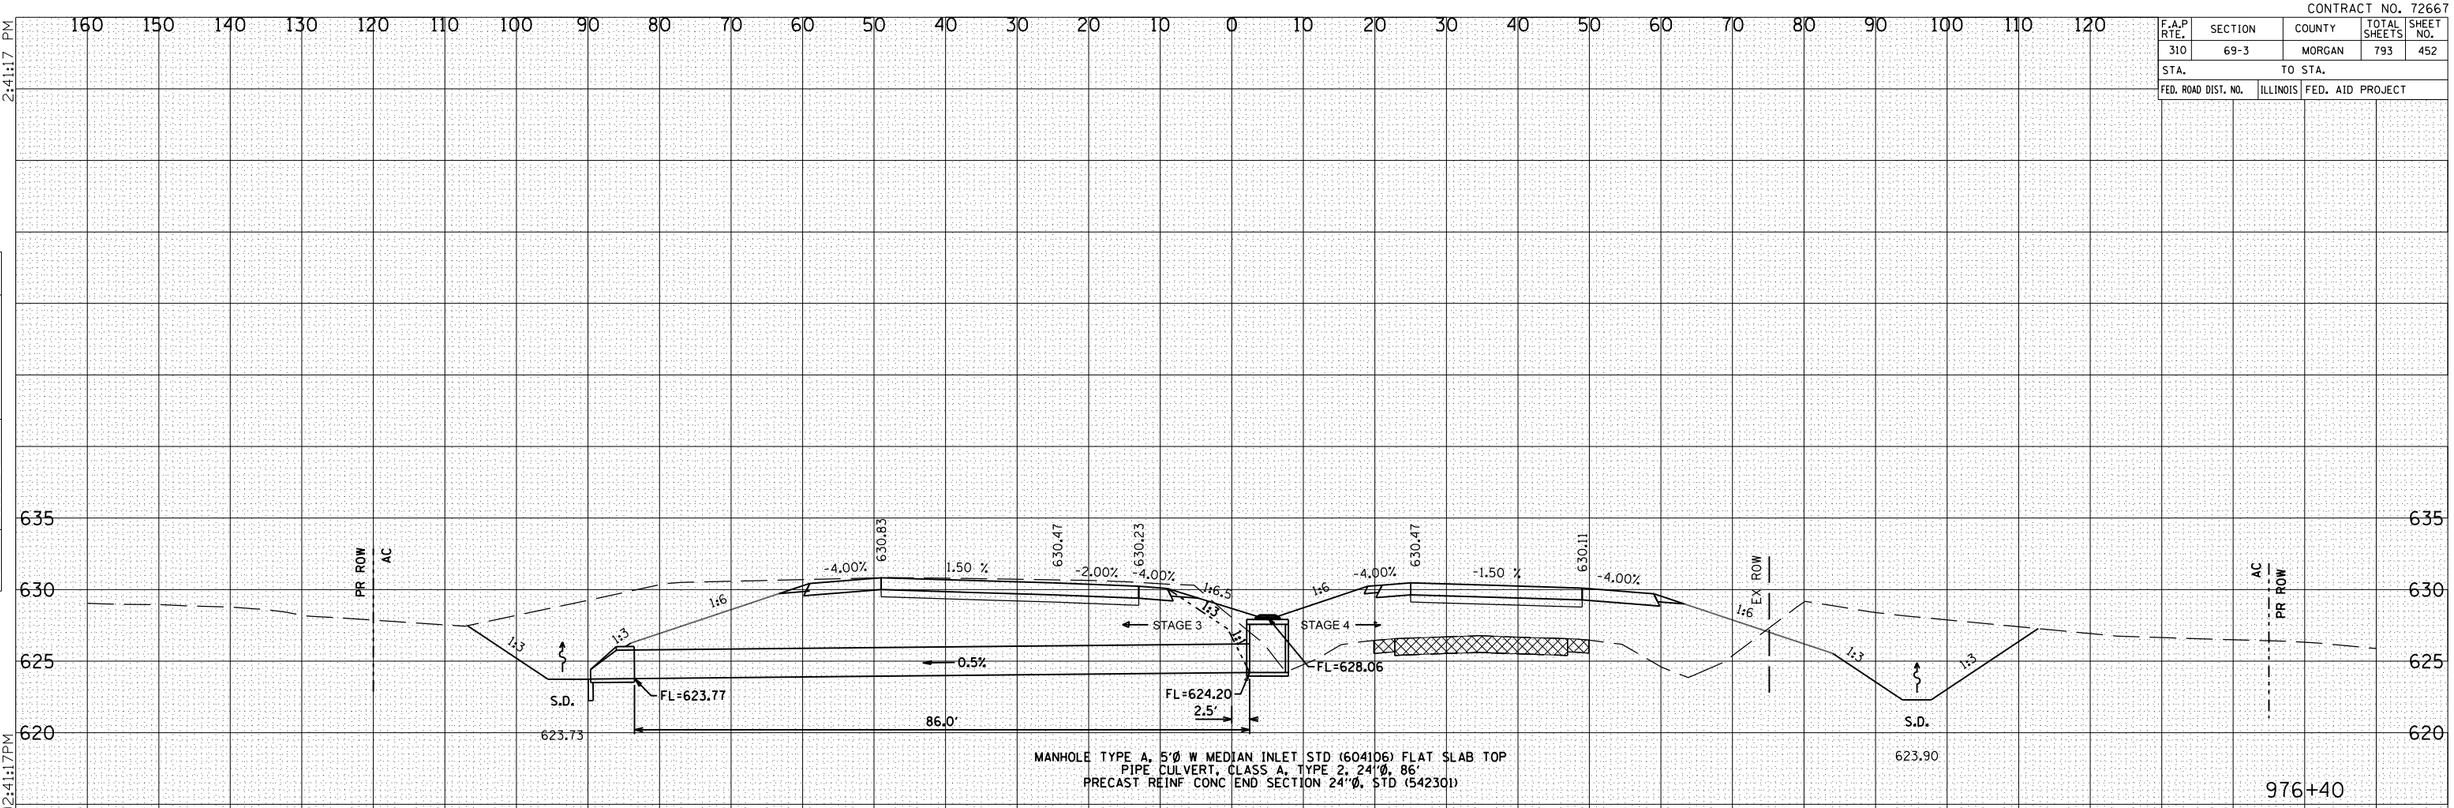

MANHOLE TYPE A, 5'Ø W MEDIAN INLET STD (604106) FLAT SLAB TOP
PIPE CULVERT, CLASS A, TYPE 2, 24"Ø, 86'
PRECAST REINF CONC END SECTION 24"Ø, STD (542301)

ORIGINAL SURVEY	NOTE BOOK	NO.	BY	DATE
SURVEYED				
PLOTTED				
TYPE SIZE				
AREAS				
AREAS CHECKED				

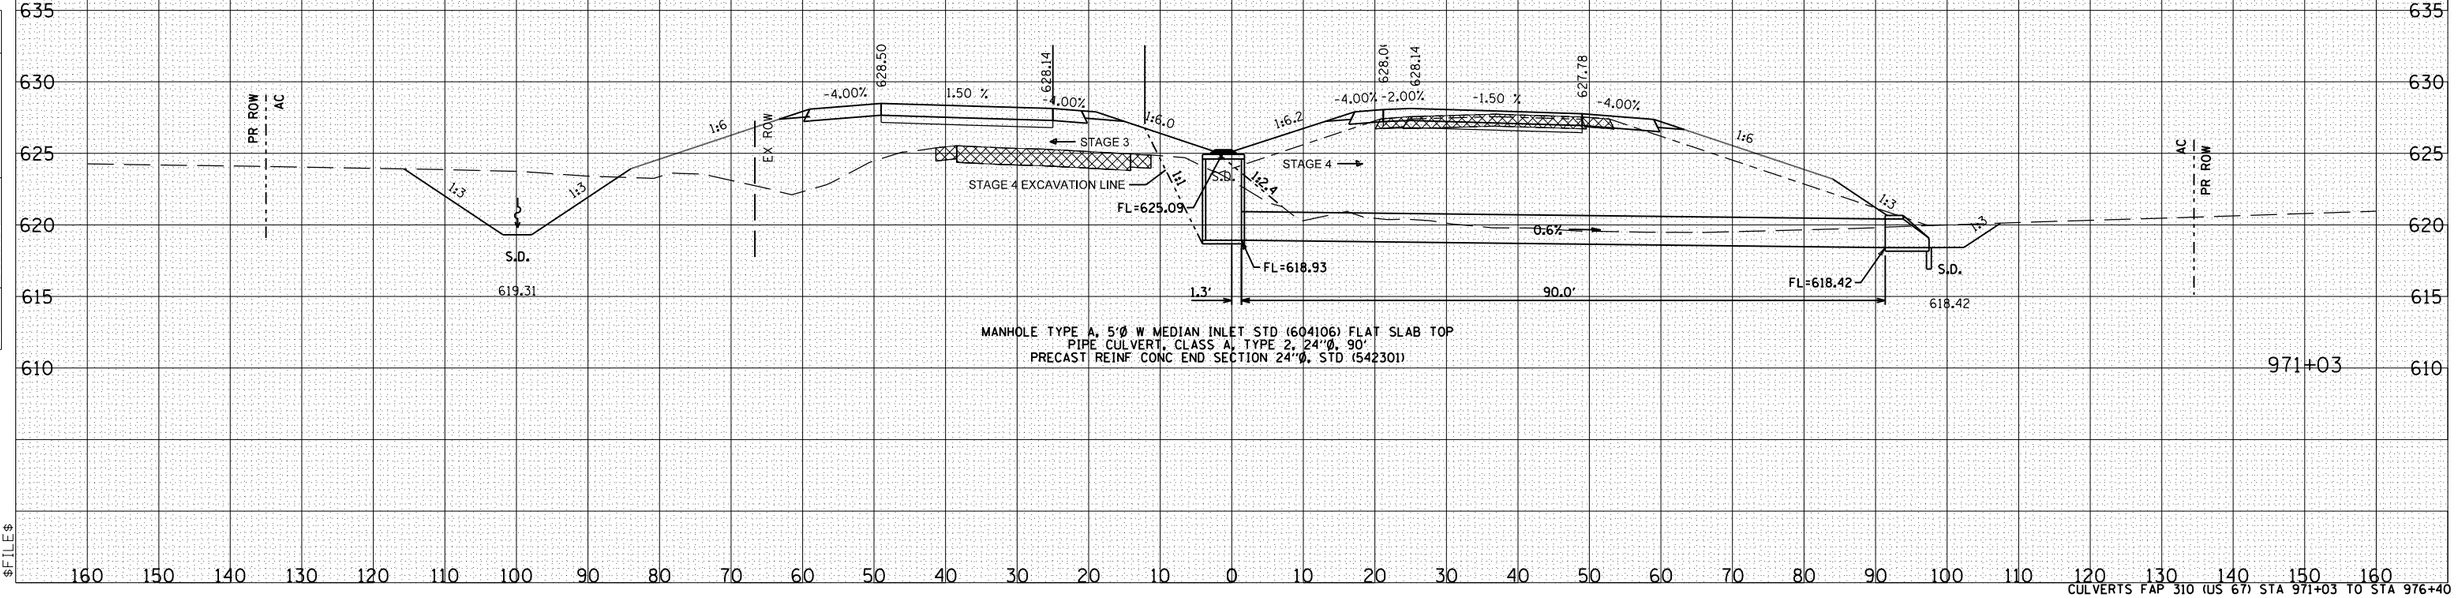

MANHOLE TYPE A, 5'Ø W MEDIAN INLET STD (604106) FLAT SLAB TOP
PIPE CULVERT, CLASS A, TYPE 2, 24"Ø, 90'
PRECAST REINF CONC END SECTION 24"Ø, STD (542301)

CULVERTS FAP 310 (US 67) STA 971+03 TO STA 976+40

Mar-29-2011 02:41:17PM

$FILE$