CONTRACT NO. 72667

| F.A.P RTE. | SECTION | COUNTY | TOTAL SHEETS | SHEET NO. |
|---|---|---|---|---|
| 310 | 69-3 | MORGAN | 793 | 470 |
| STA. | | TO STA. | | |
| FED. ROAD DIST. NO. | ILLINOIS | FED. AID PROJECT | | |

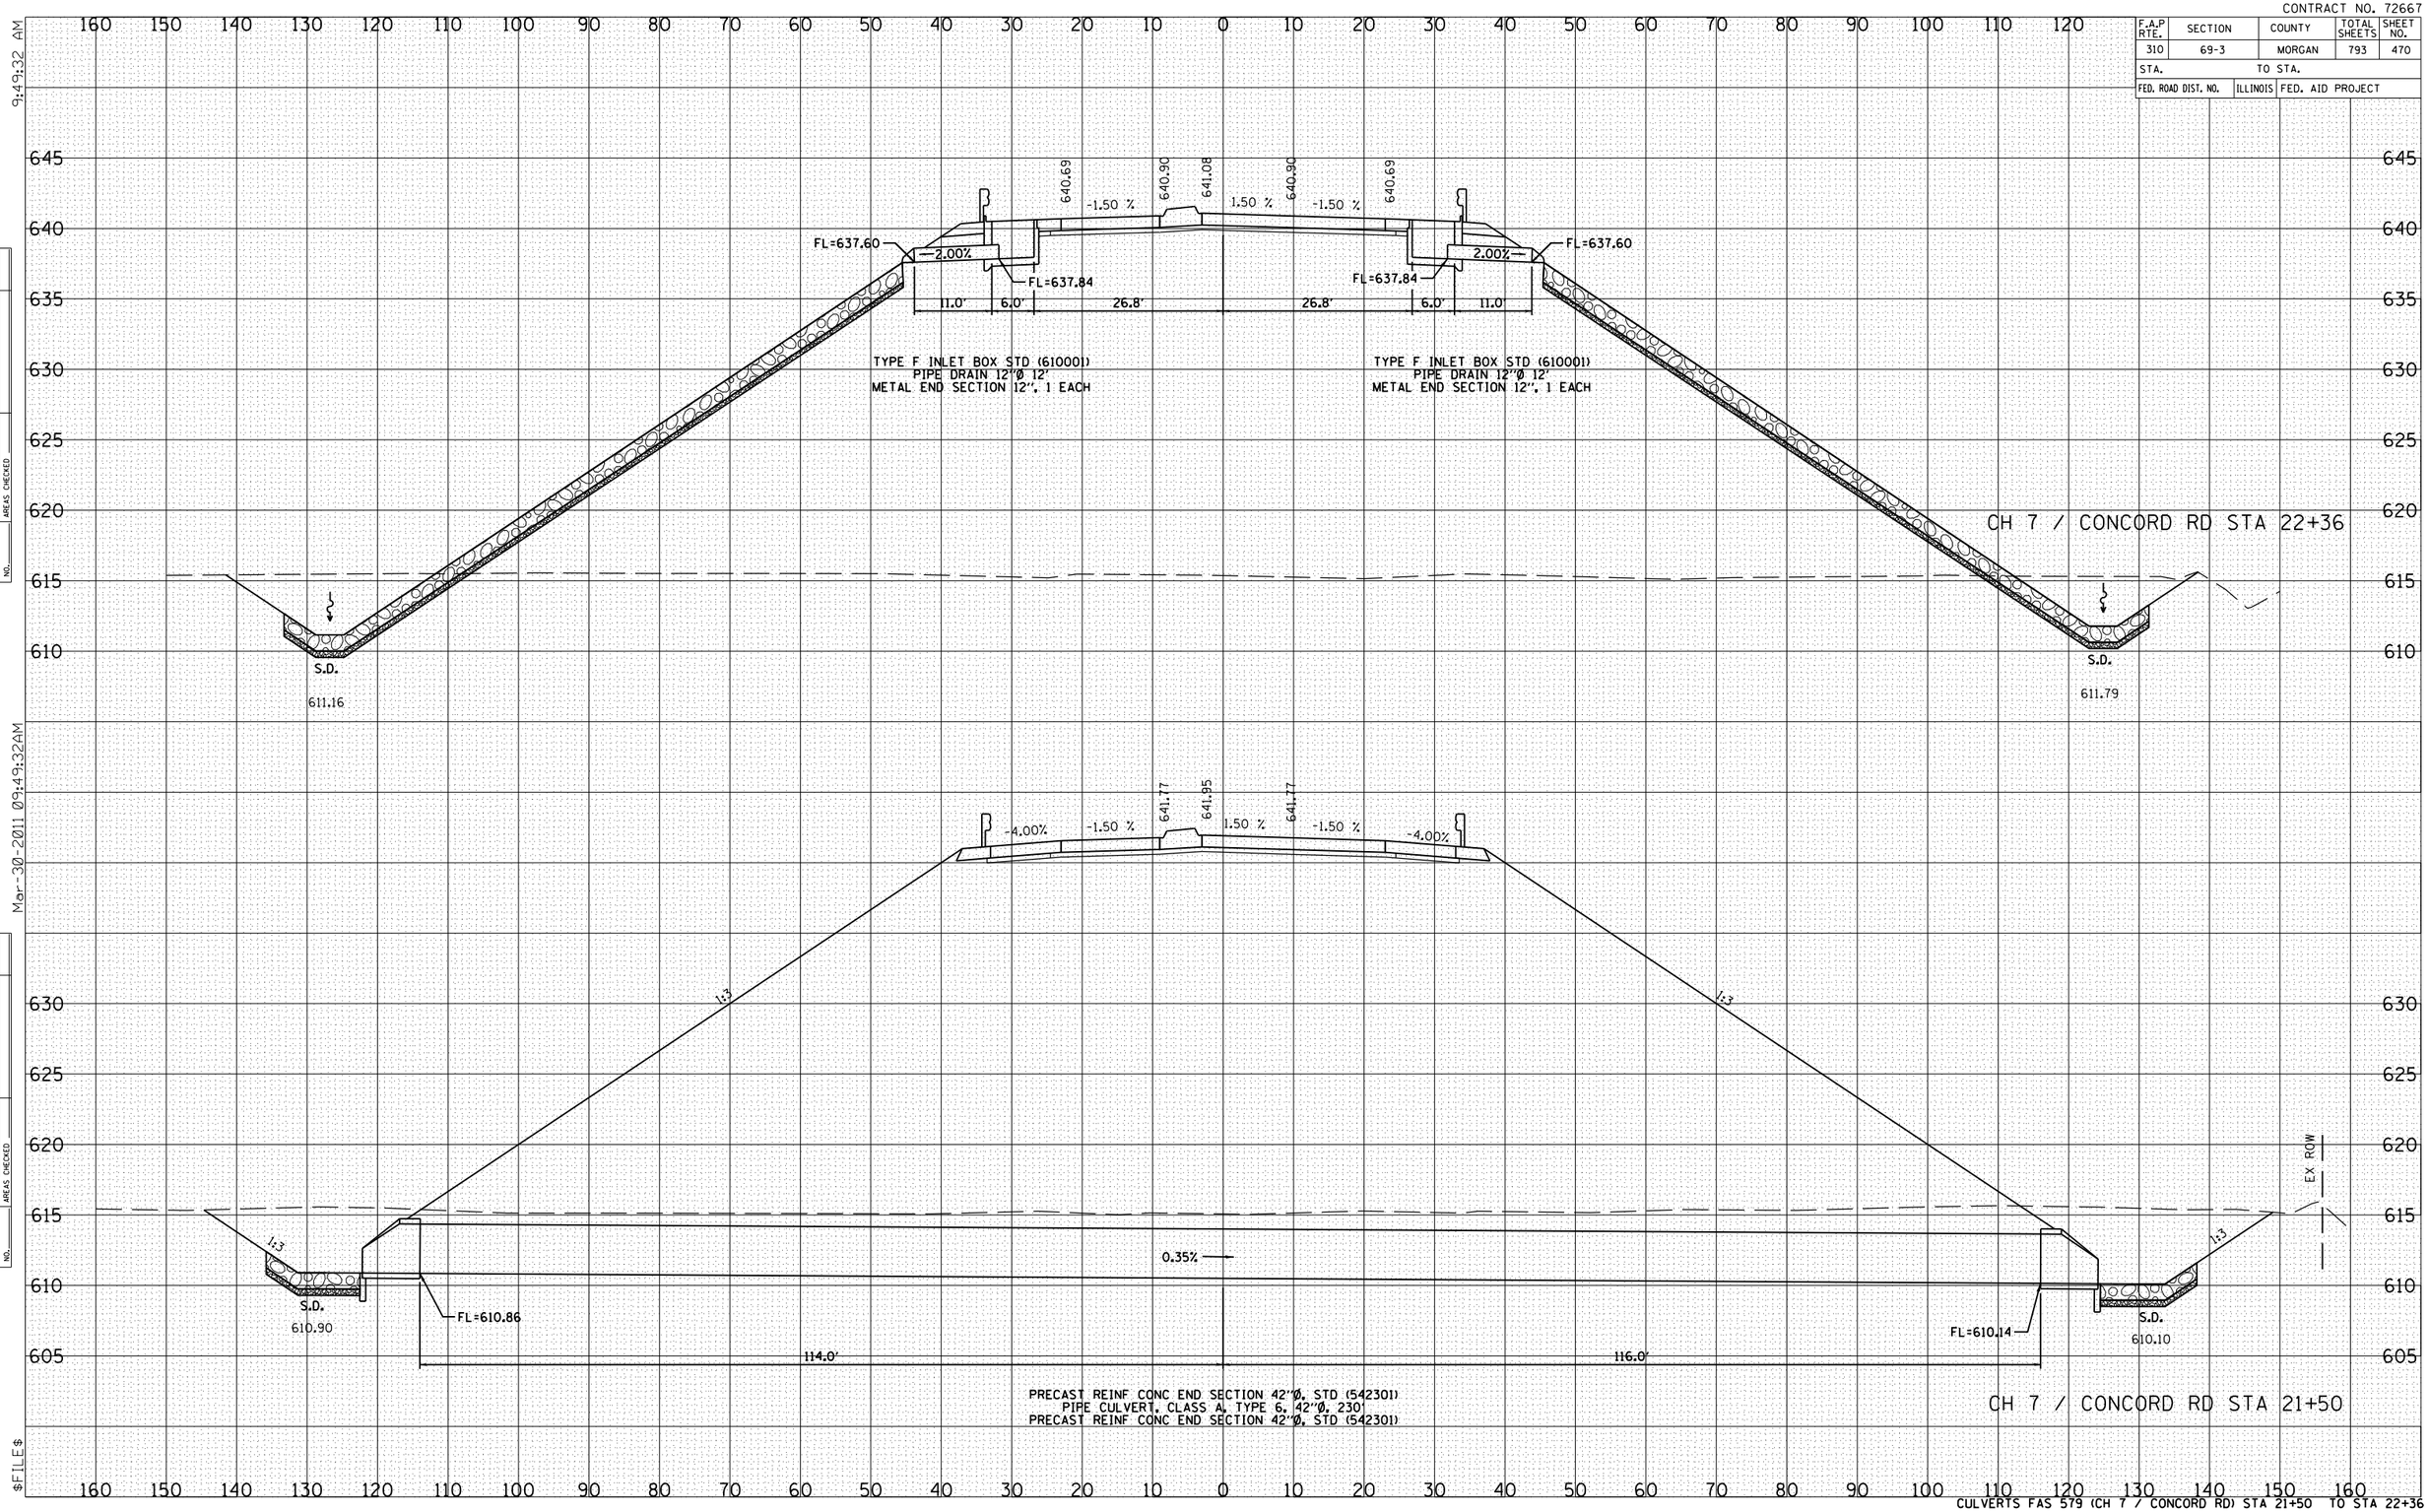


| FINAL SURVEY | BY | DATE |
|---|---|---|
| SURVEYED | | |
| PLOTTED | | |
| TRAVERSE | | |
| AREAS | | |
| AREAS CHECKED | | |
| NOTE BOOK NO. | | |

| ORIGINAL SURVEY | BY | DATE |
|---|---|---|
| SURVEYED | | |
| PLOTTED | | |
| TRAVERSE | | |
| AREAS | | |
| AREAS CHECKED | | |
| NOTE BOOK NO. | | |

Mar-30-2011 09:49:32AM

$FILE$

CULVERTS FAS 579 (CH 7 / CONCORD RD) STA 21+50 TO STA 22+36