CONTRACT NO. 72667

F.A.P RTE.	SECTION	COUNTY	TOTAL SHEETS	SHEET NO.
310	69-3	MORGAN	793	574
STA.		TO STA.		
FED. ROAD DIST. NO.	ILLINOIS	FED. AID PROJECT		

FINAL SURVEY	DATE
NOTE BOOK	BY
SURVEYED	
PLOTTED	
TRANSFER	
AREAS	
AREAS CHECKED	
NO.	

ORIGINAL SURVEY	DATE
NOTE BOOK	BY
SURVEYED	
PLOTTED	
TRANSFER	
AREAS	
AREAS CHECKED	
NO.	

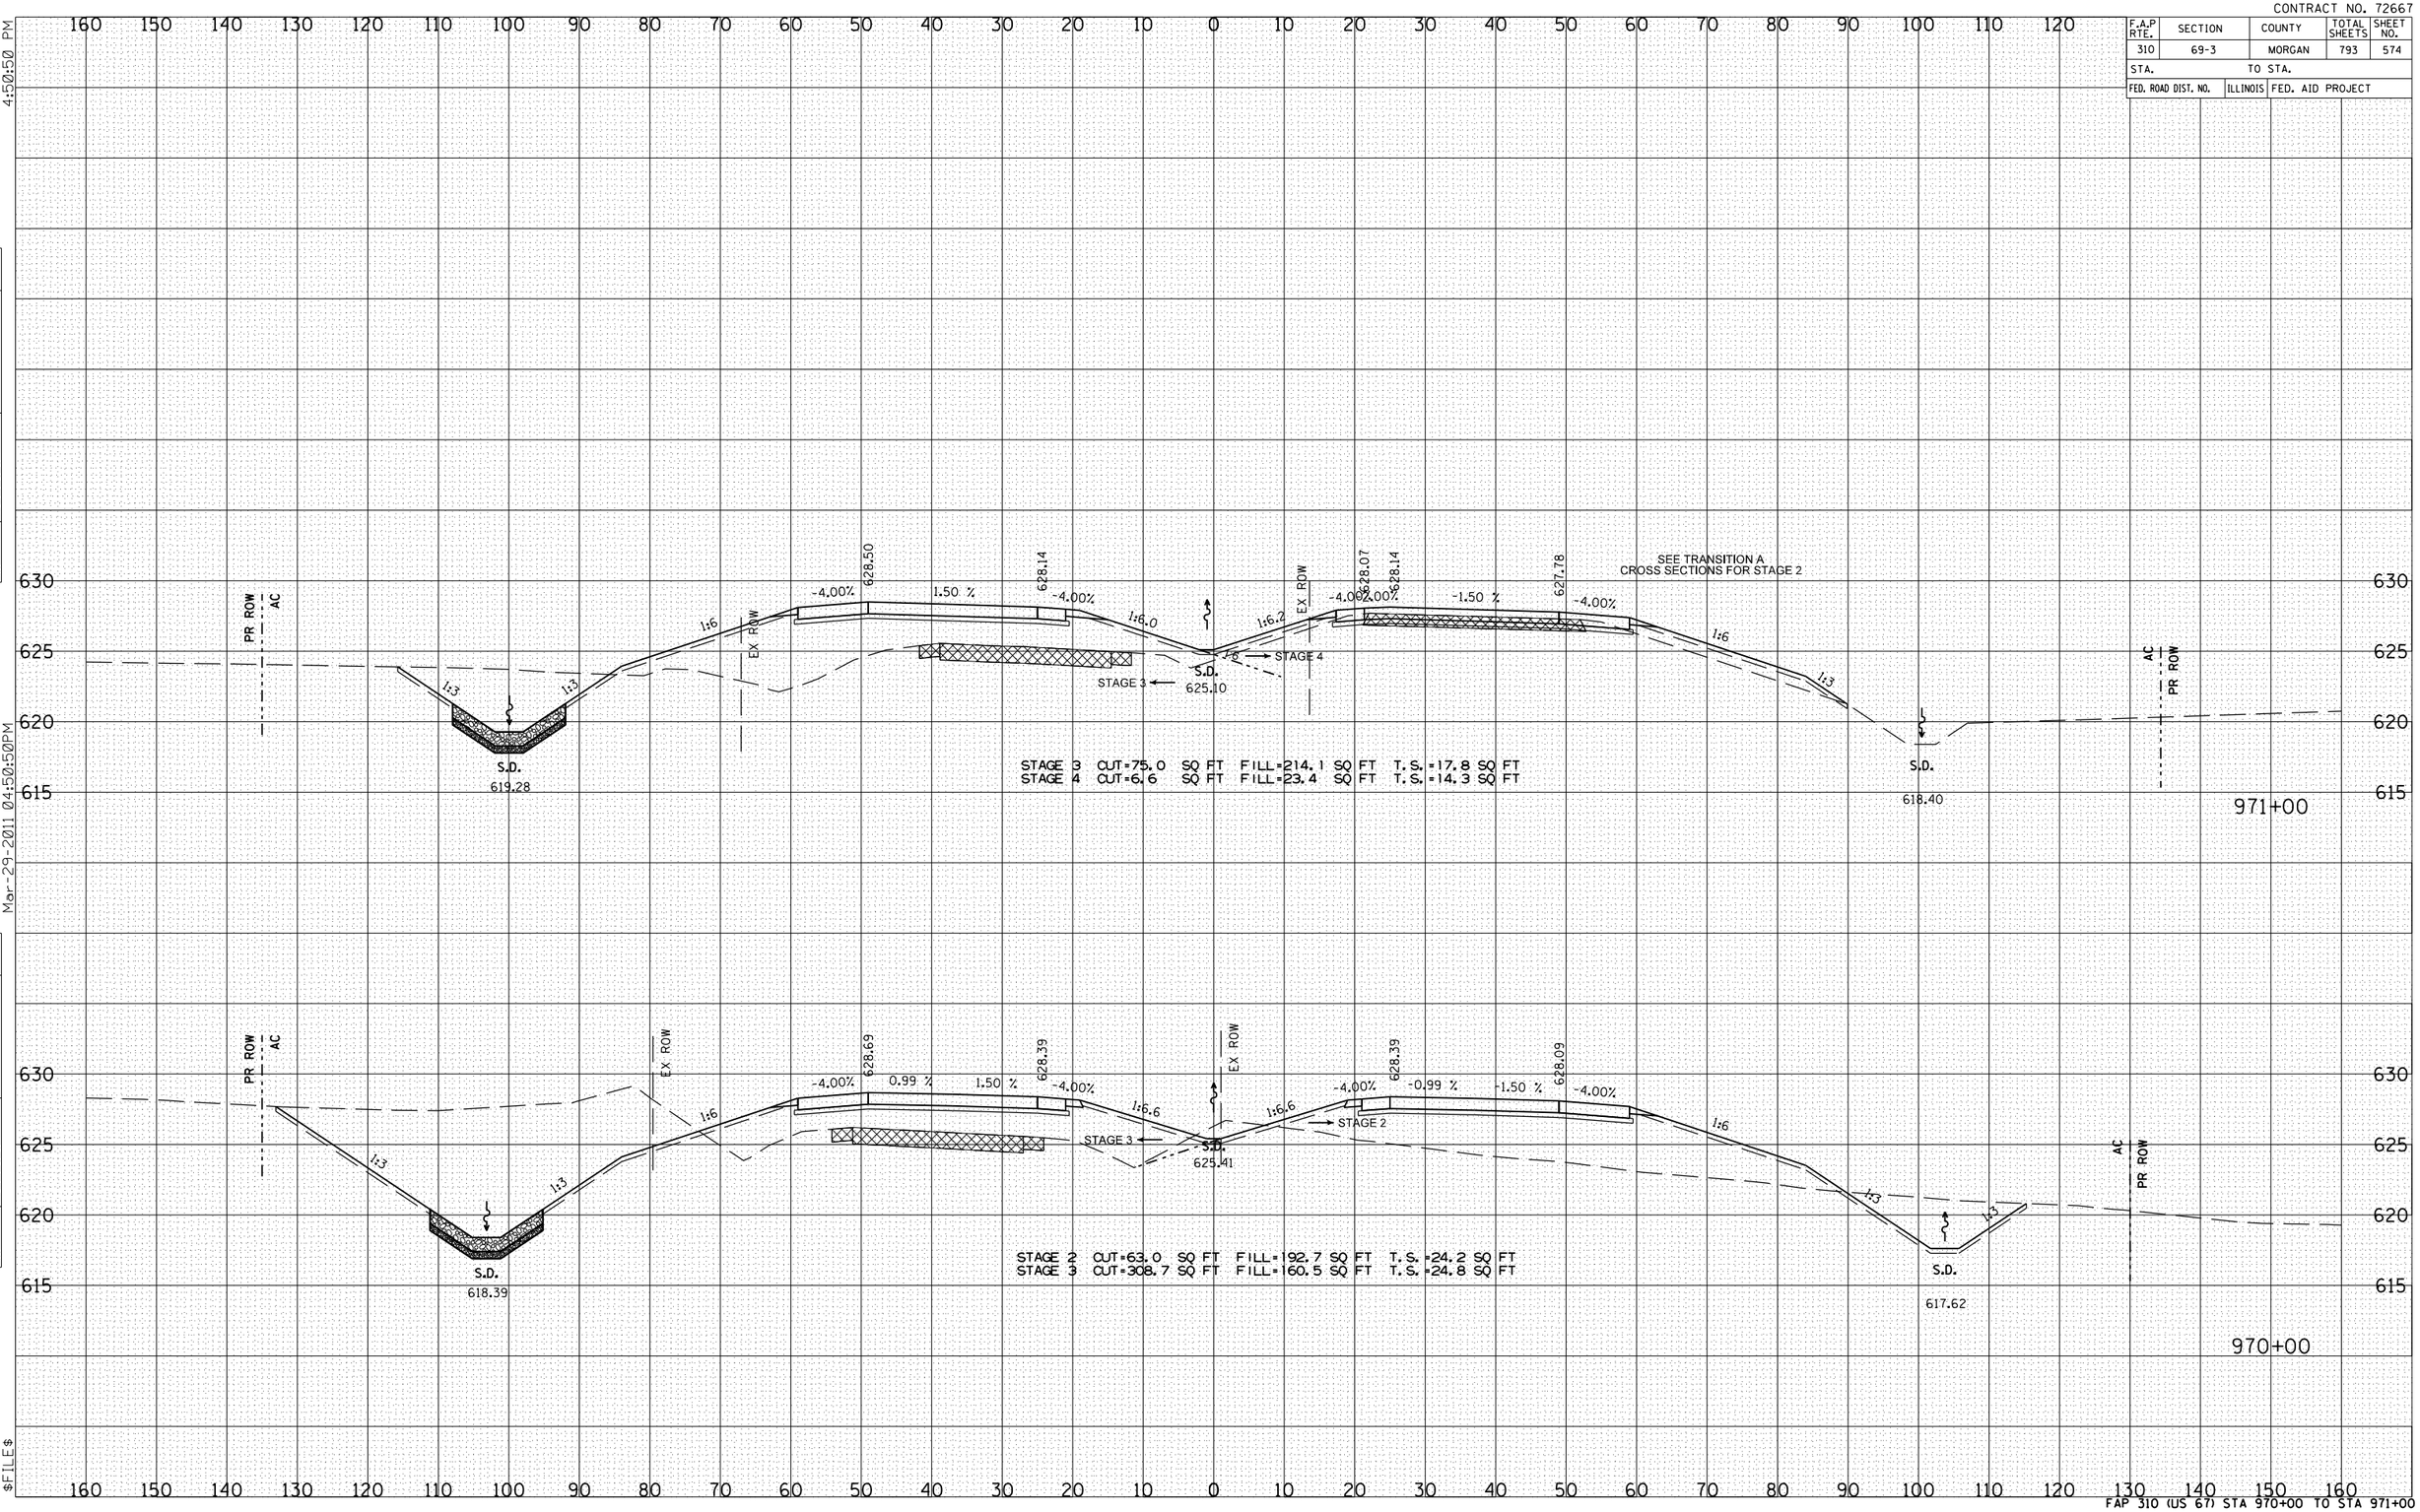

Mar-29-2011 04:50:50 PM

$FILE$

FAP 310 (US 67) STA 970+00 TO STA 971+00