CONTRACT NO. 72667

F.A.P RTE.	SECTION	COUNTY	TOTAL SHEETS	SHEET NO.
310	69-3	MORGAN	793	597
STA.		TO STA.		
FED. ROAD DIST. NO.	ILLINOIS	FED. AID PROJECT		

FINAL SURVEY	NOTE BOOK	NO.	SURVEYED	PLOTTED	CHECKED	AREAS	AREAS CHECKED	BY	DATE

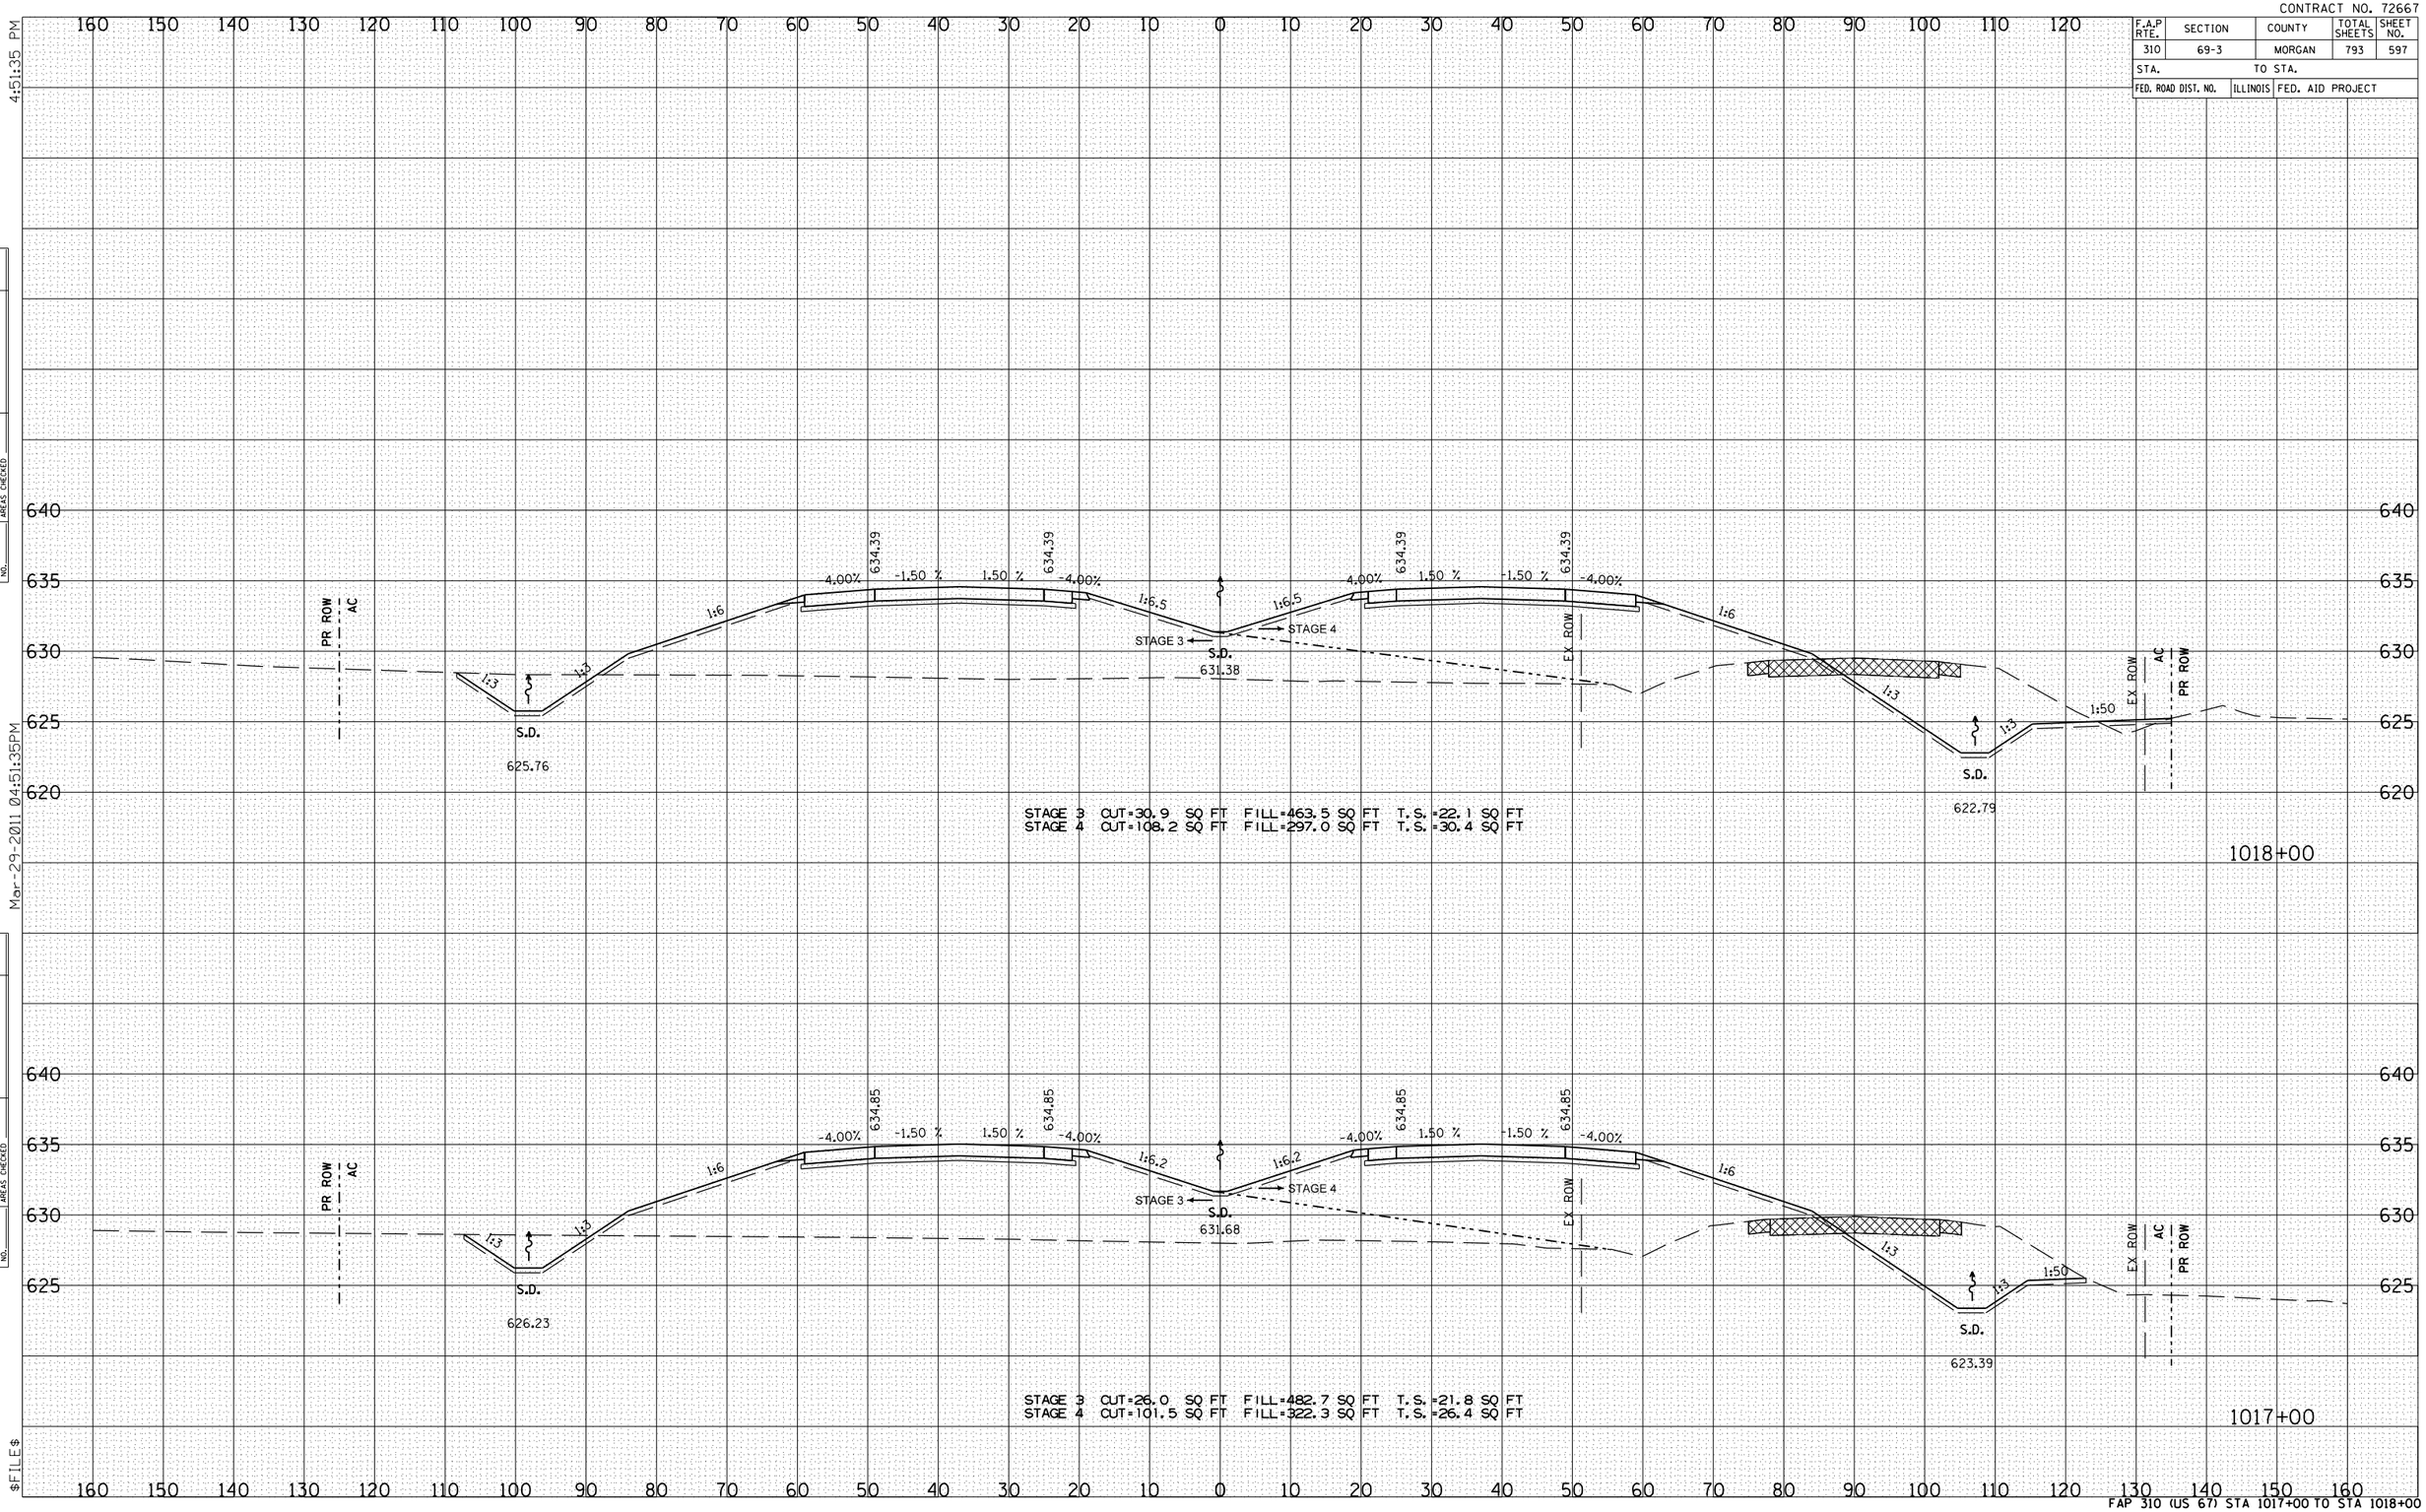

ORIGINAL SURVEY	NOTE BOOK	NO.	SURVEYED	PLOTTED	CHECKED	AREAS	AREAS CHECKED	BY	DATE

Mar-29-2011 04:51:35 PM

$FILE$

FAP 310 (US 67) STA 1017+00 TO STA 1018+00