CONTRACT NO. 72667

| F.A.P RTE. | SECTION | COUNTY | TOTAL SHEETS | SHEET NO. |
|---|---|---|---|---|
| 310 | 69-3 | MORGAN | 793 | 645 |
| STA. | | TO STA. | | |
| FED. ROAD DIST. NO. | ILLINOIS | FED. AID PROJECT | | |

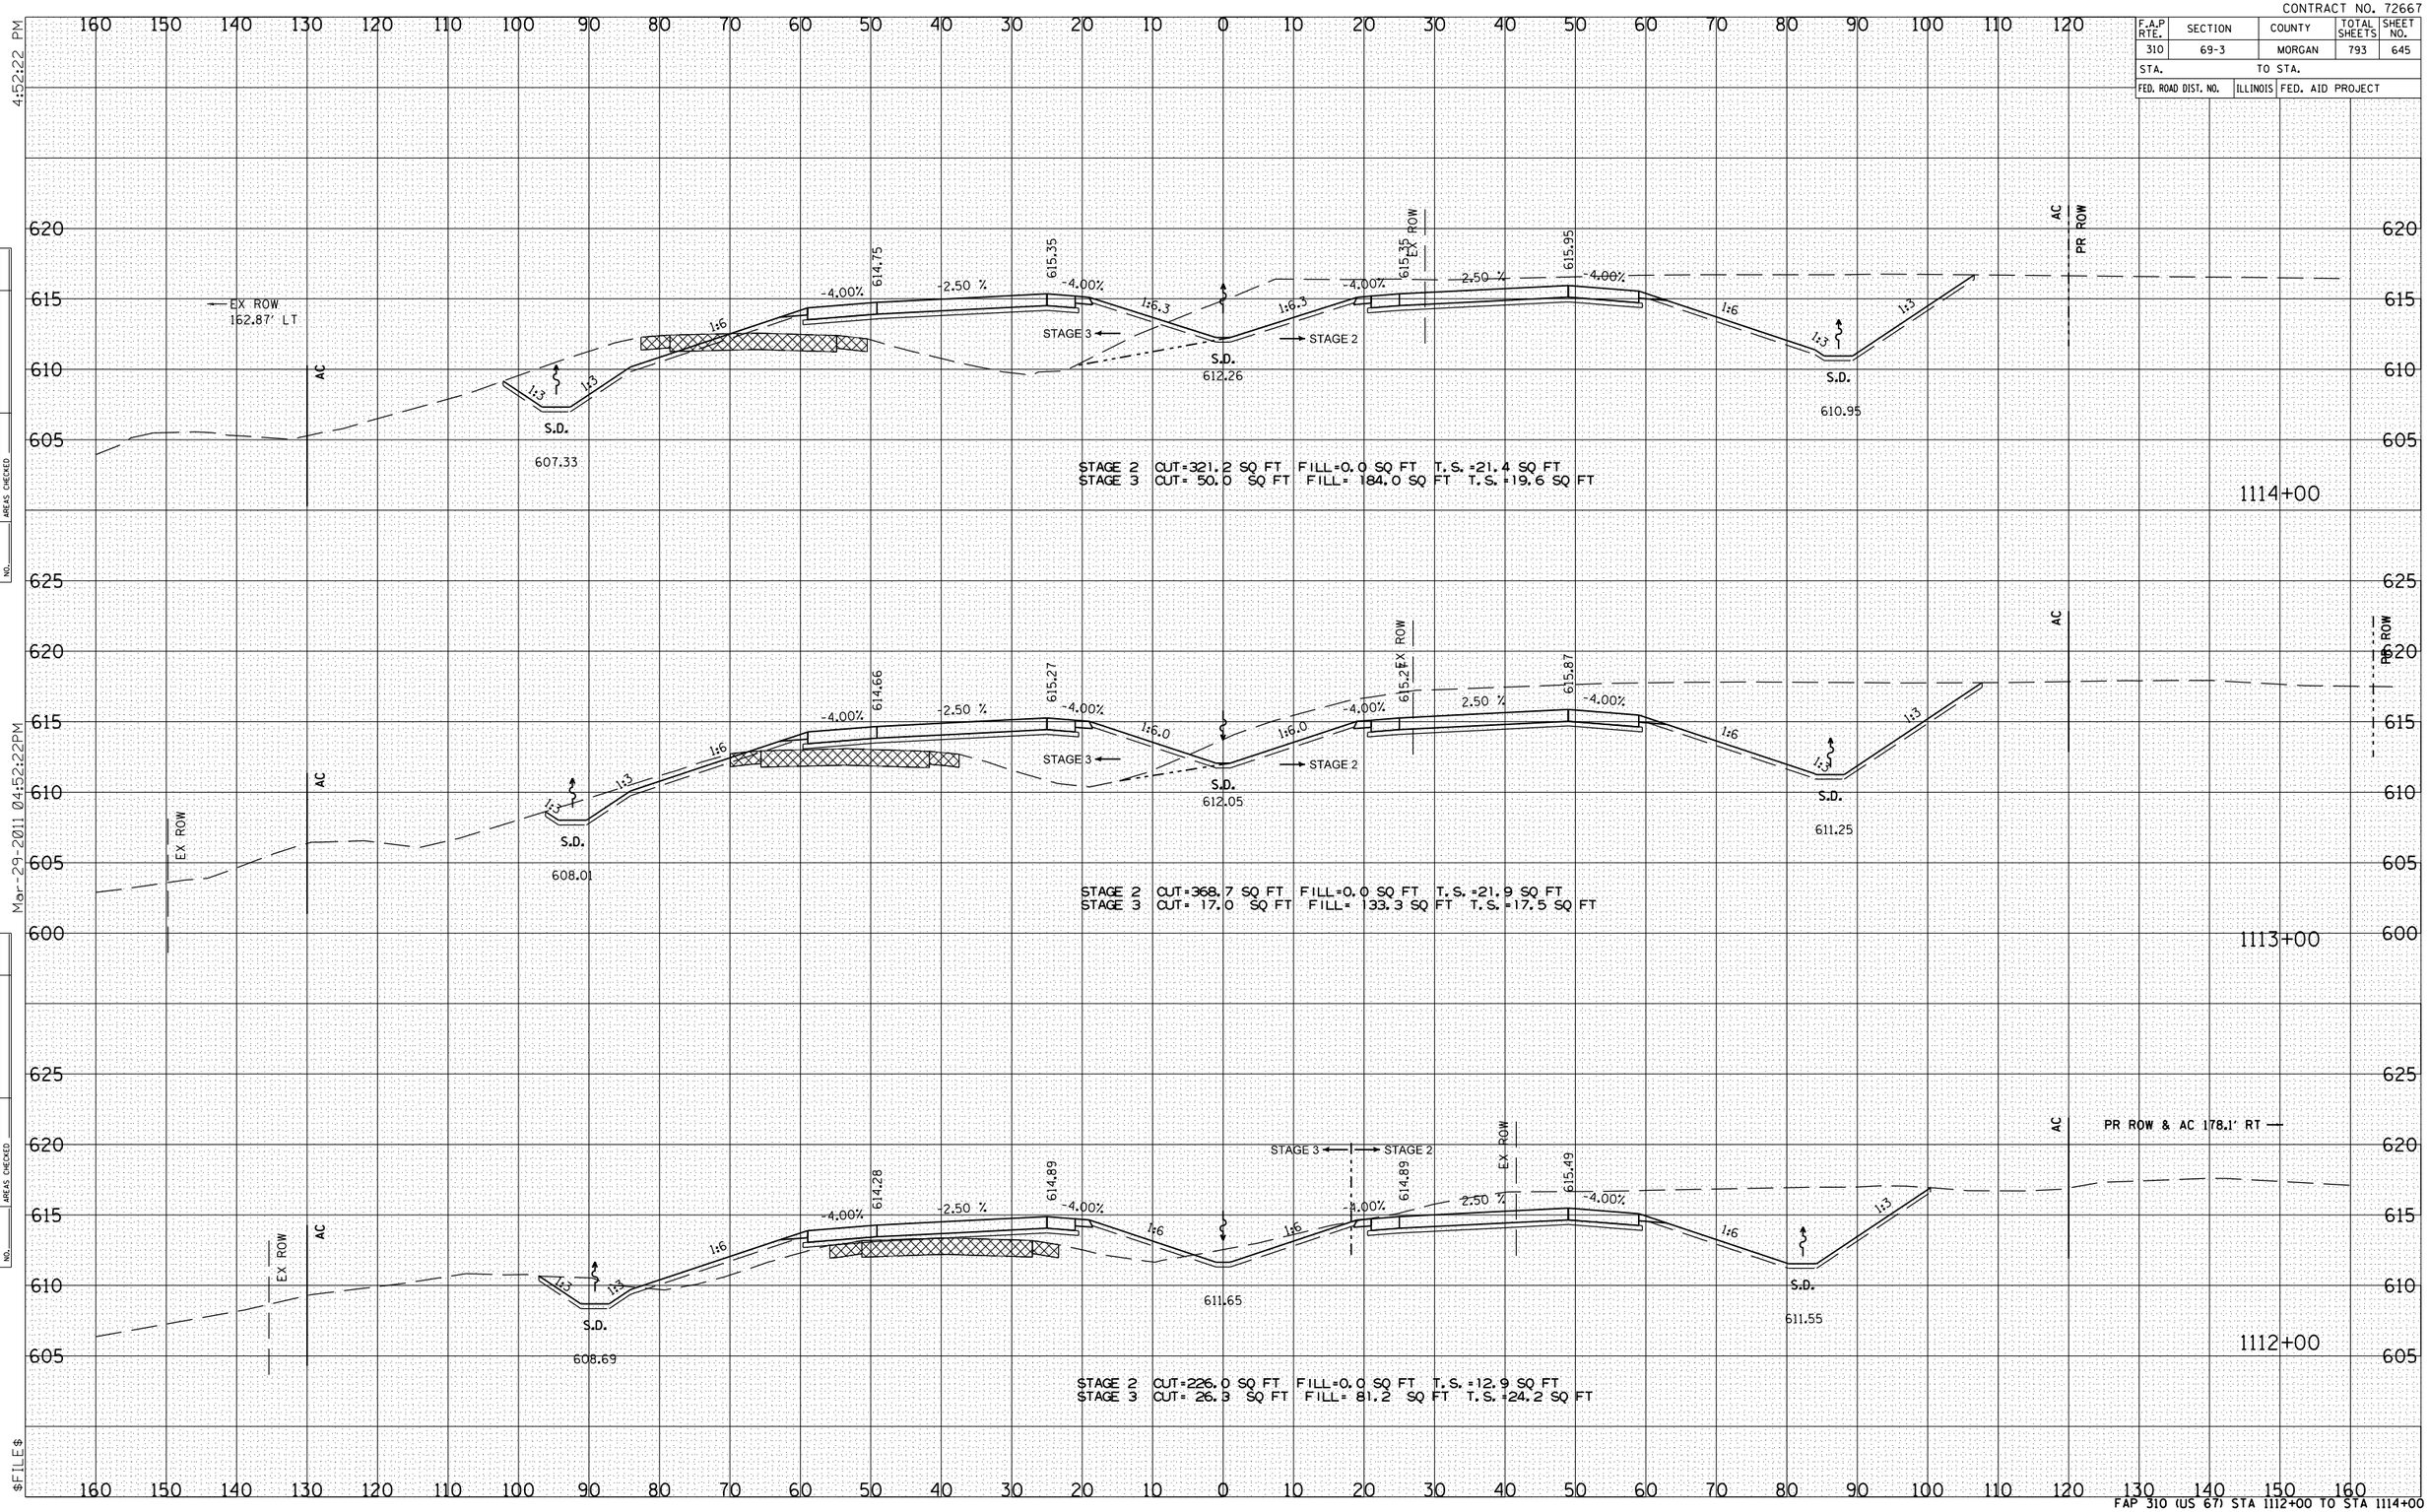


FAP 310 (US 67) STA 1112+00 TO STA 1114+00