CONTRACT NO. 72667

F.A.P RTE.	SECTION	COUNTY	TOTAL SHEETS	SHEET NO.
310	69-3	MORGAN	793	673
STA.		TO STA.		
FED. ROAD DIST. NO.	ILLINOIS	FED. AID PROJECT		

EARTHWORK SHEAR LINE
TEMPORARY ACCESS ROAD STA 18+44.6
SEE US 67 CROSS SECTION FROM STA 816+00 TO 825+00
FOR CONTINUATION OF TEMPORARY ACCESS RD CROSS SECTIONS

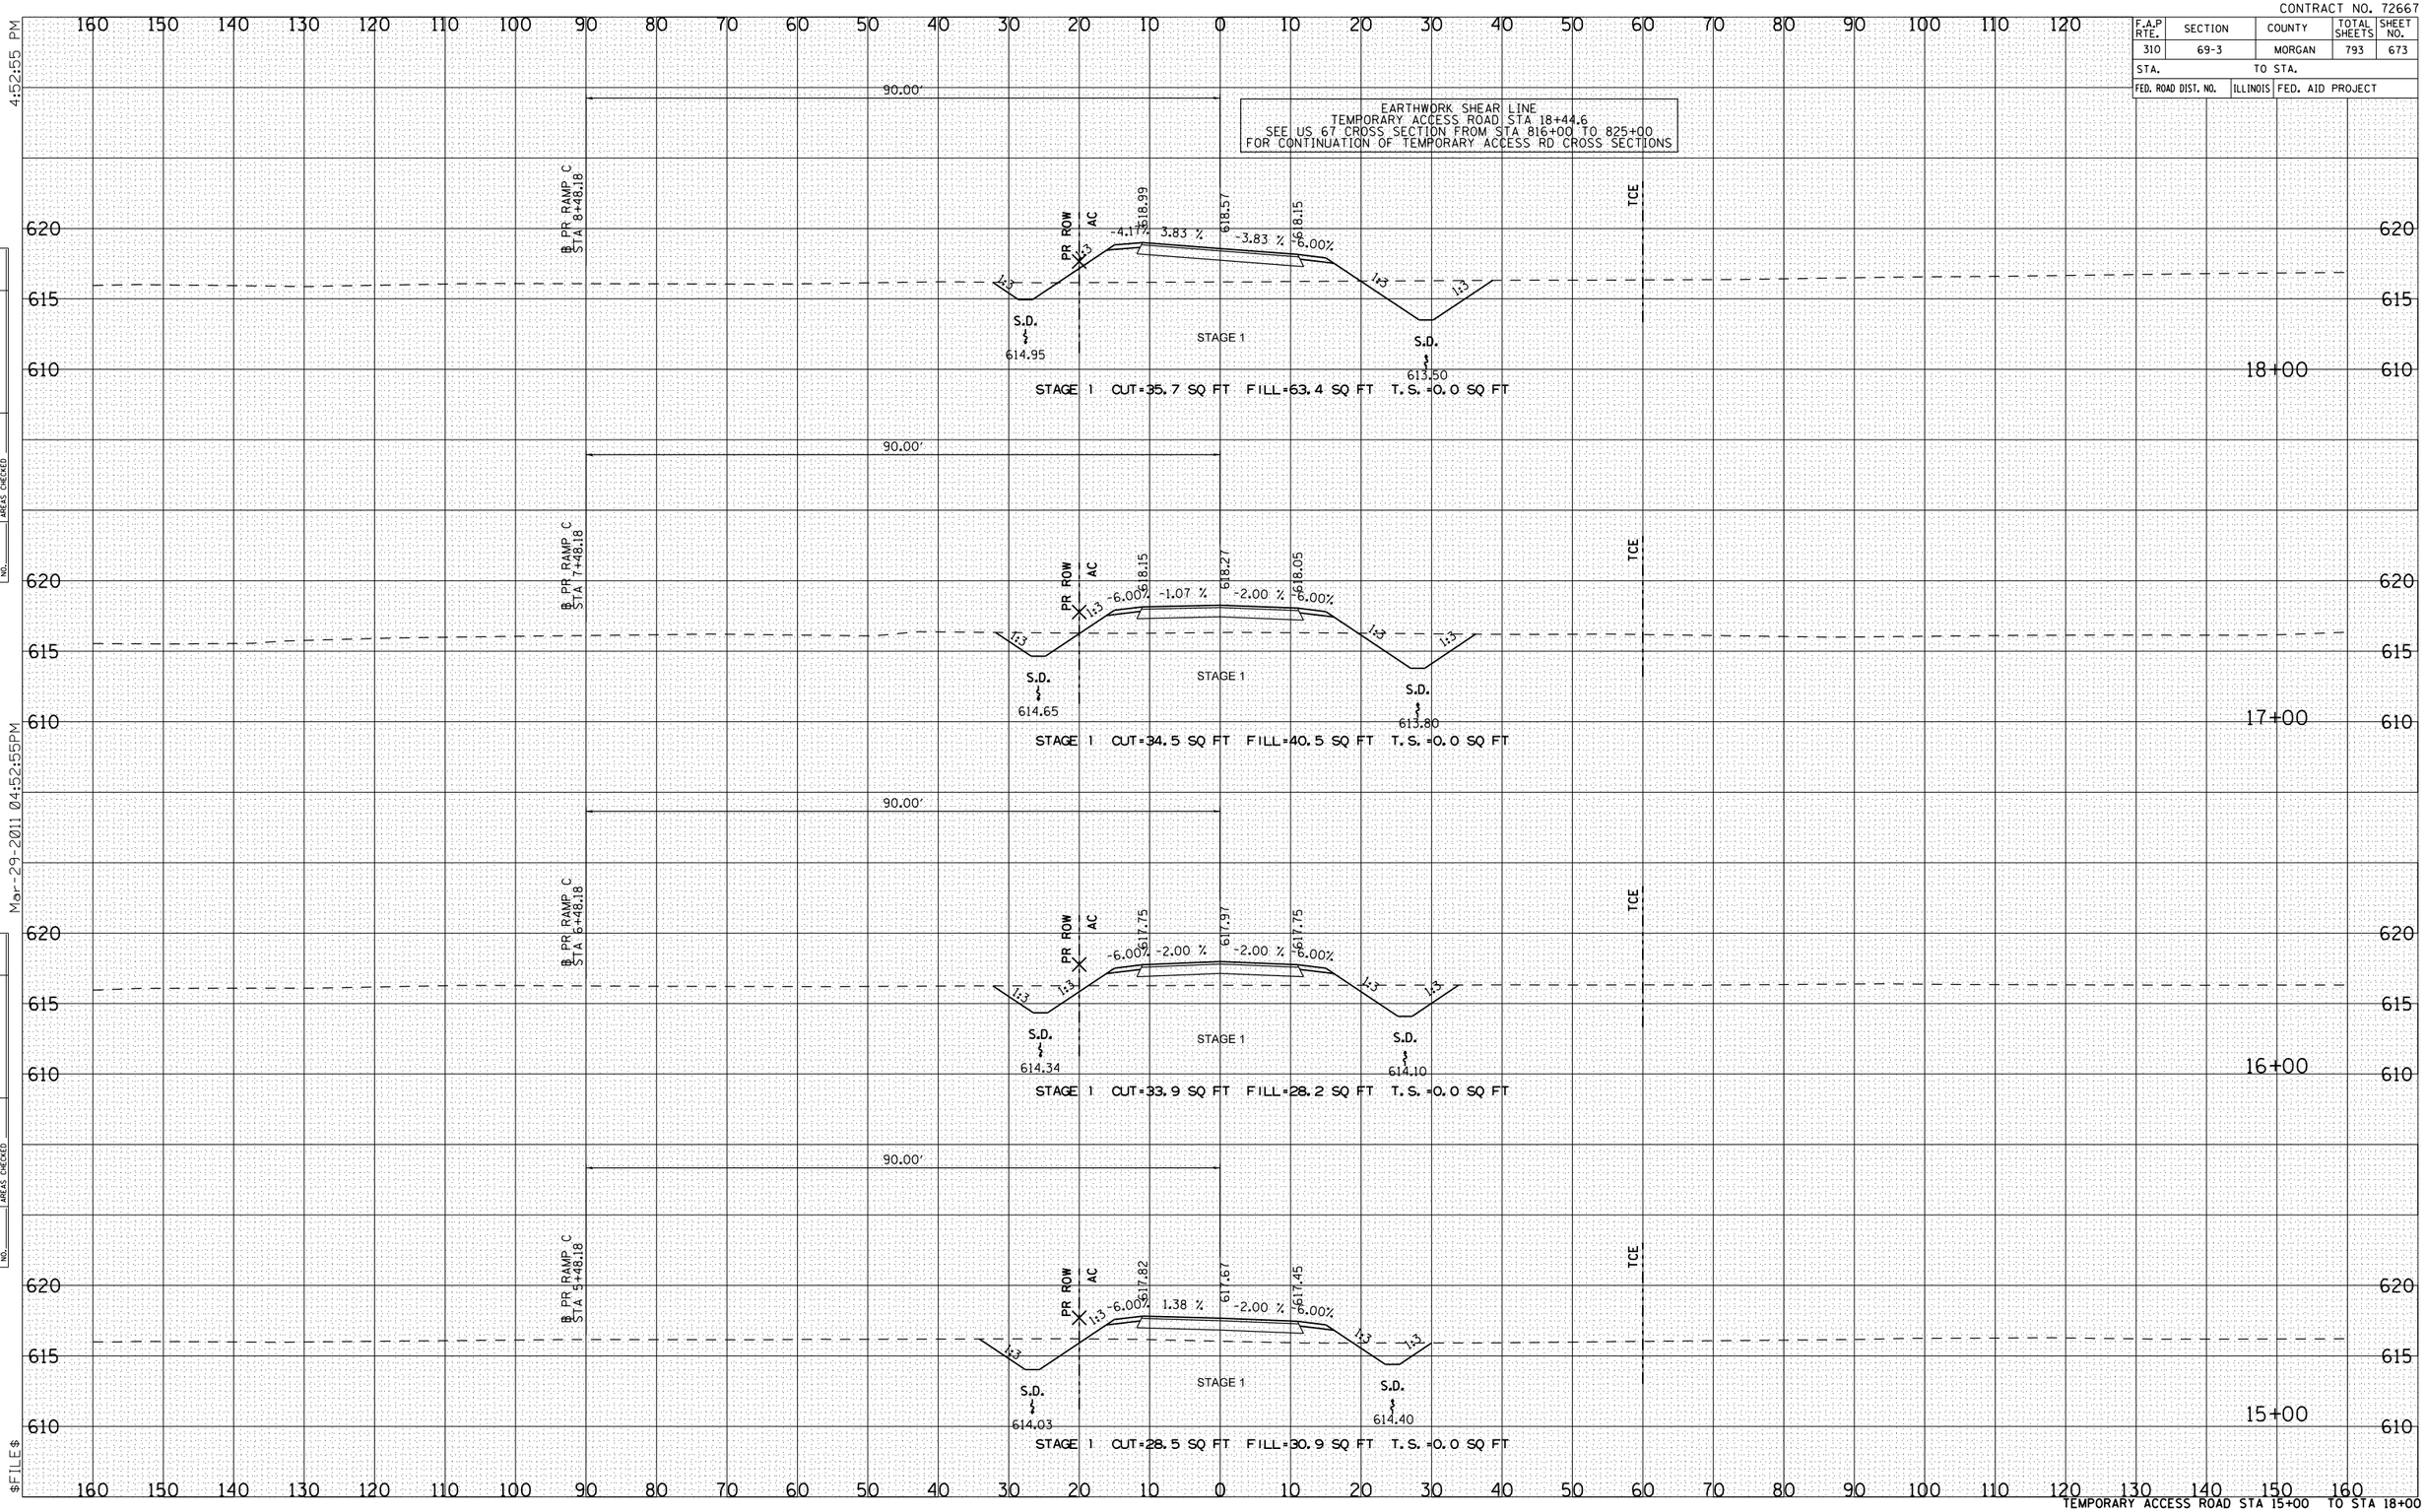

TEMPORARY ACCESS ROAD STA 15+00 TO STA 18+00

FINAL SURVEY		BY	DATE
NOTE BOOK	SURVEYED		
	PLOTTED		
	TEMPLATE		
	AREAS		
NO.	AREAS CHECKED		

ORIGINAL SURVEY		BY	DATE
NOTE BOOK	SURVEYED		
	PLOTTED		
	TEMPLATE		
	AREAS		
NO.	AREAS CHECKED		

Mar-29-2011 04:52:55PM

$FILE$