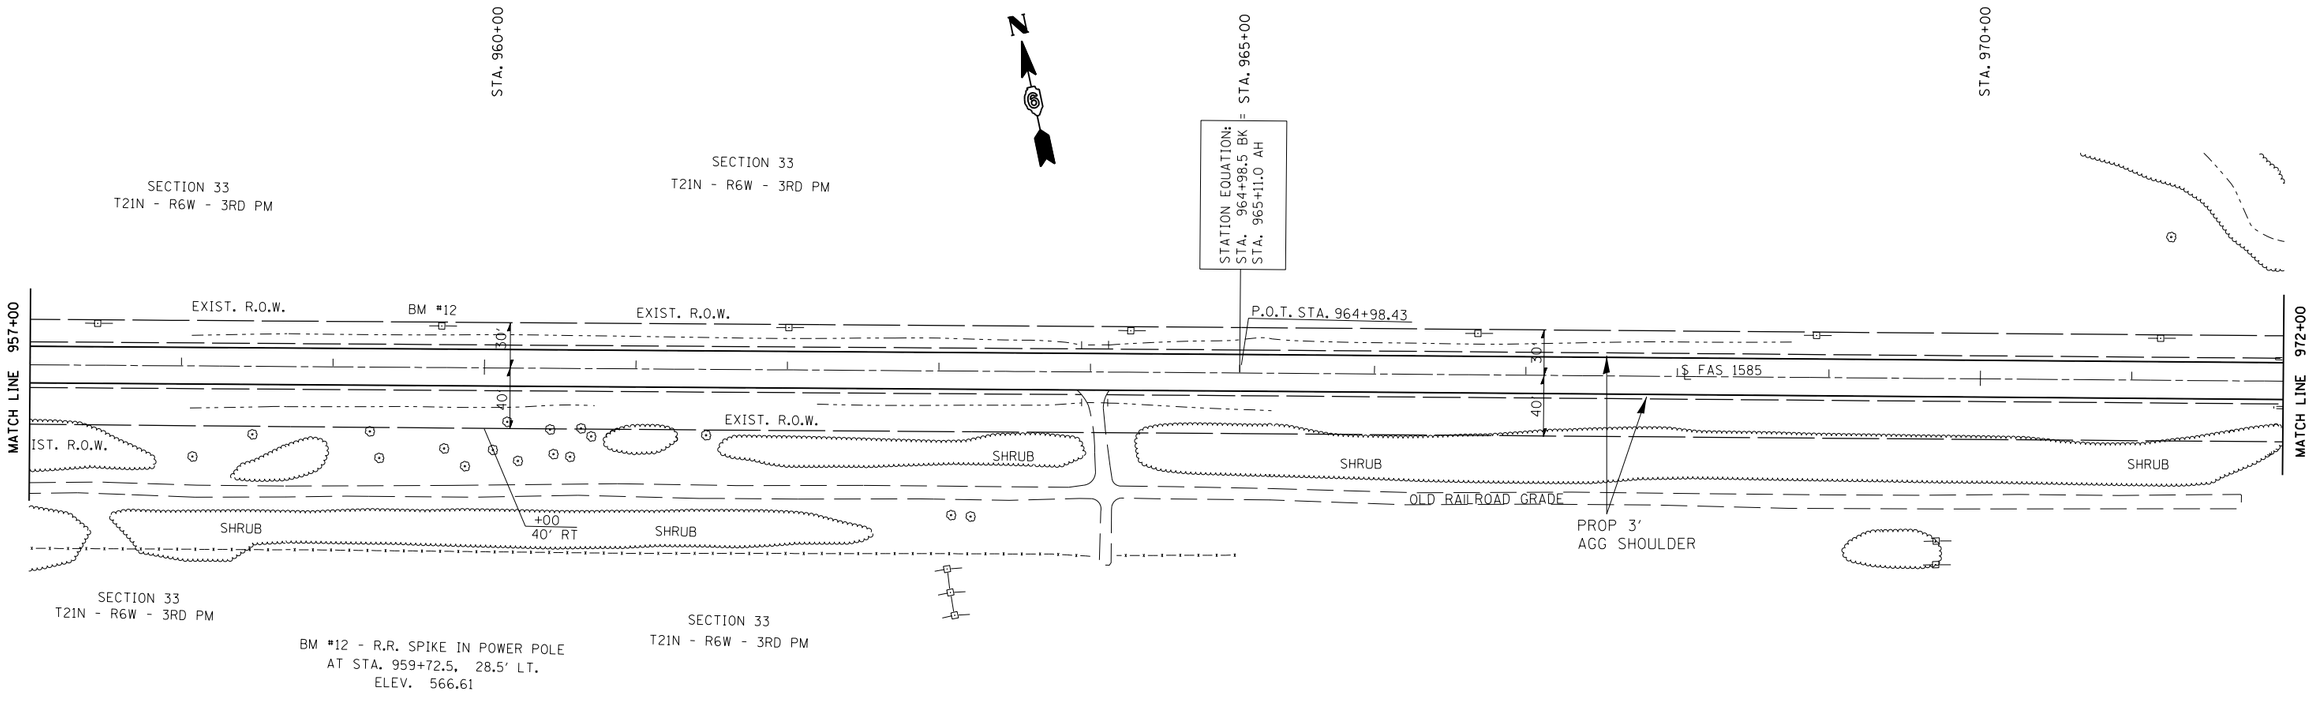

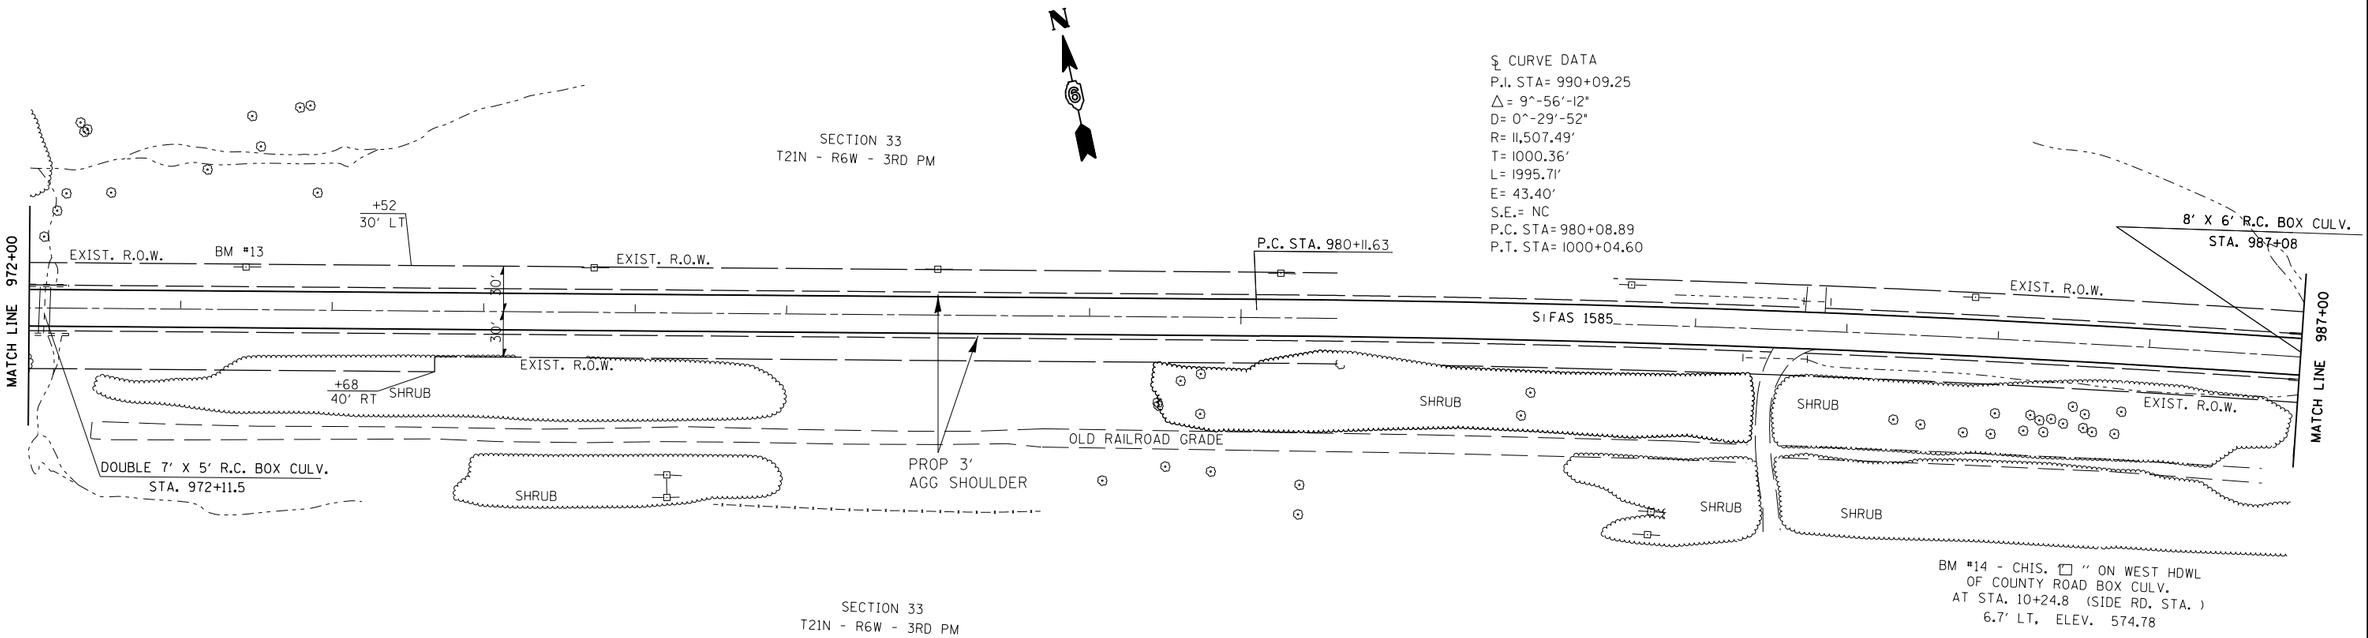

FILE NAME = c:\pw_work\pwidot\sparksgw\d0255669\D672E28-sht-plan sheets.dgn	USER NAME = Sparksgw	DESIGNED -	REVISED -
		DRAWN -	REVISED -
	PLOT SCALE = 100.0000 ' / in.	CHECKED -	REVISED -
	PLOT DATE = Mar-25-2011 10:16:37AM	DATE -	REVISED -

STATE OF ILLINOIS
DEPARTMENT OF TRANSPORTATION

PLAN SHEET

SCALE: | SHEET NO. OF SHEETS | STA. | TO STA.

F.A.S. RTE.	SECTION	COUNTY	TOTAL SHEETS	SHEET NO.
1585	4RS-6	MASON	27	15
		CONTRACT NO. 72E28		
	ILLINOIS FED. AID PROJECT			