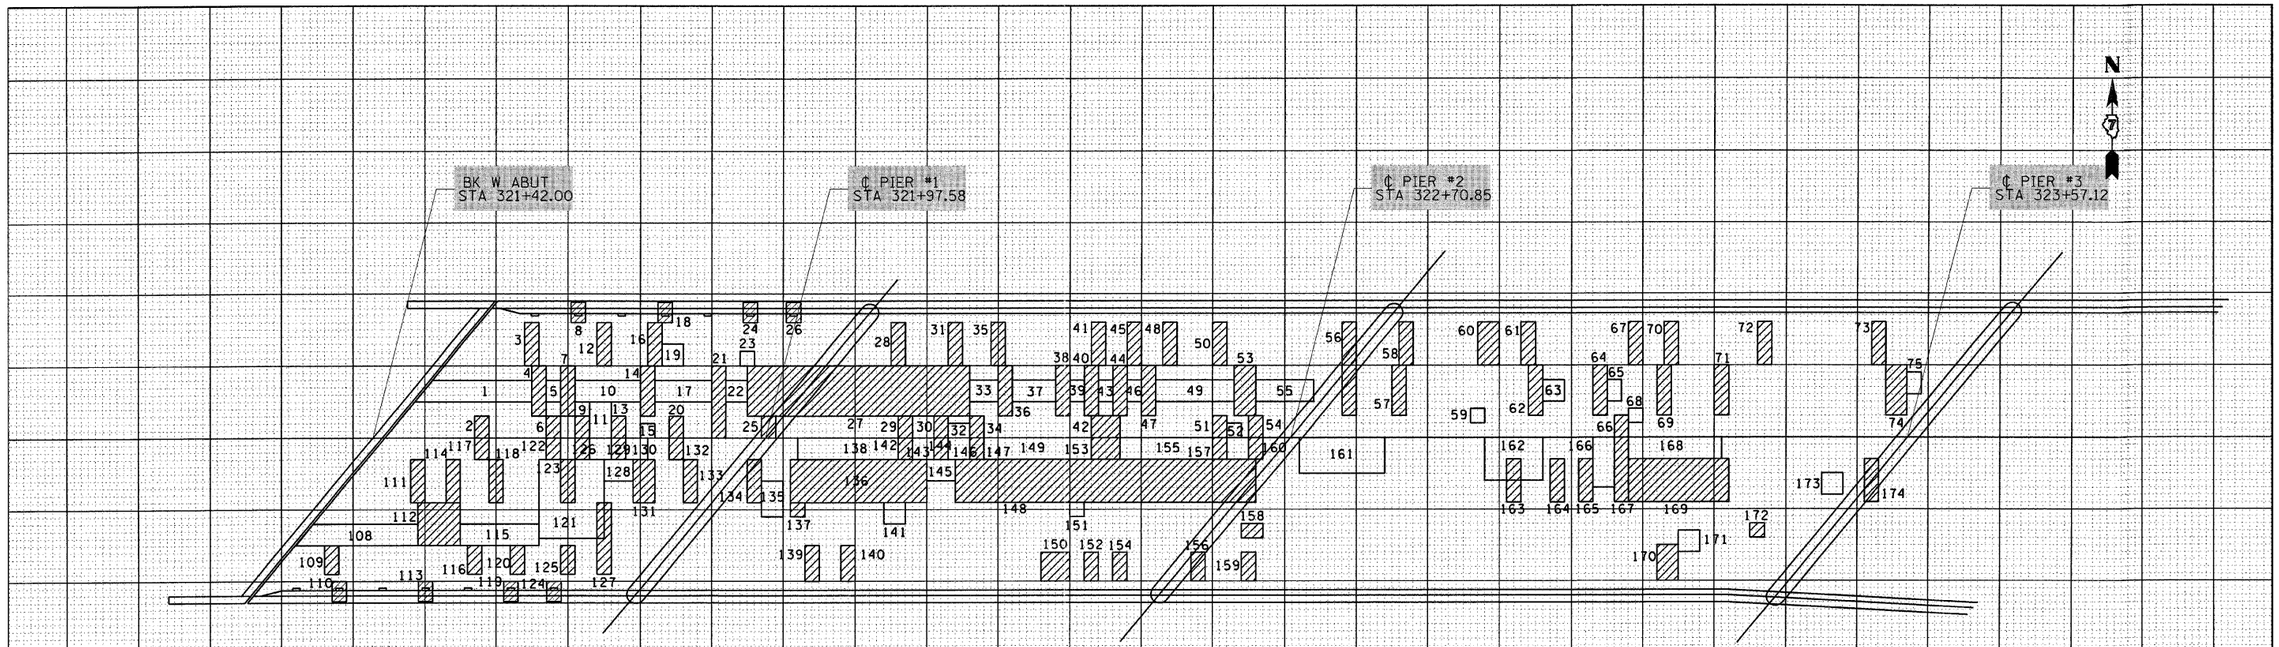

FOR INFORMATION ON PATCHES 1-75
SEE SHEET 4 OF 11.

▬ EXISTING DECK DRAIN TO BE PLUGGED

▨ EXISTING DECK DRAIN TO BE REPLACED
SEE SHEET 9 OF 11 FOR DETAILS.

PATCH NO.	SIZE	DECK SLAB REPAIR (PART DEPTH) SQ FT	DECK SLAB REPAIR (FD TY 1) SQ FT	DECK SLAB REPAIR (FD TY 2) SQ FT	
108	15.8 x 3.0	47.4			
109	2.0 x 4.0			8.0	
110	2.0 x 2.8			5.6	
111	2.0 x 6.0			12.0	
112	6.0 x 6.0			36.0	
113	2.0 x 2.8			5.6	
114	2.0 x 6.0			12.0	
115	11.0 x 3.0	33.0			
116	2.0 x 4.0			8.0	
117	2.0 x 3.0			6.0	
118	2.0 x 6.0			12.0	
119	2.0 x 2.8			5.6	
120	2.0 x 4.0			8.0	
121	8.0 x 11.0	88.0			
122	2.0 x 3.0			6.0	
123	2.0 x 6.0			12.0	
124	2.0 x 2.8			5.6	
125	2.0 x 4.0			8.0	

PATCH NO.	SIZE	DECK SLAB REPAIR (PART DEPTH) SQ FT	DECK SLAB REPAIR (FD TY 1) SQ FT	DECK SLAB REPAIR (FD TY 2) SQ FT	
126	2.0 x 3.0			6.0	
127	2.0 x 10.0			20.0	
128	4.0 x 3.0	12.0			
129	2.0 x 3.0			6.0	
130	3.0 x 3.0	9.0			
131	3.0 x 6.0			18.0	
132	2.0 x 3.0			6.0	
133	2.0 x 6.0			12.0	
134	2.0 x 6.0			12.0	
135	3.0 x 5.0	15.0			
136	19.0 x 6.0			114.0	
137	2.0 x 2.0		4.0		
138	14.0 x 3.0	42.0			
139	2.0 x 5.0			10.0	
140	2.0 x 5.0			10.0	
141	3.0 x 3.0	9.0			
142	2.0 x 3.0			6.0	
143	3.0 x 3.0	9.0			

PATCH NO.	SIZE	DECK SLAB REPAIR (PART DEPTH) SQ FT	DECK SLAB REPAIR (FD TY 1) SQ FT	DECK SLAB REPAIR (FD TY 2) SQ FT	
144	2.0 x 3.0			6.0	
145	4.0 x 3.0	12.0			
146	3.0 x 3.0	9.0			
147	2.0 x 3.0			6.0	
148	42.0 x 6.0			252.0	
149	15.0 x 3.0	45.0			
150	4.0 x 4.0			16.0	
151	2.0 x 2.0	4.0			
152	2.0 x 4.0			8.0	
153	4.0 x 3.0			12.0	
154	2.0 x 4.0			8.0	
155	13.0 x 3.0	39.0			
156	2.0 x 4.0			8.0	
157	2.0 x 3.0			6.0	
158	3.0 x 2.0			6.0	
159	2.0 x 4.0			8.0	
160	2.0 x 3.0			6.0	
161	12.0 x 5.0	60.0			

PATCH NO.	SIZE	DECK SLAB REPAIR (PART DEPTH) SQ FT	DECK SLAB REPAIR (FD TY 1) SQ FT	DECK SLAB REPAIR (FD TY 2) SQ FT	
162	8.0 x 6.0	48.0			
163	2.0 x 6.0			12.0	
164	2.0 x 6.0			12.0	
165	2.0 x 6.0			12.0	
166	3.0 x 7.0	21.0			
167	2.0 x 9.0			18.0	
168	13.0 x 3.0	39.0			
169	14.0 x 6.0			84.0	
170	3.0 x 5.0			15.0	
171	3.0 x 3.0	9.0			
172	2.0 x 2.0		4.0		
173	3.0 x 3.0	9.0			
174	2.0 x 6.0			12.0	

PATCH NO.	SIZE	DECK SLAB REPAIR (PART DEPTH) SQ FT	DECK SLAB REPAIR (FD TY 1) SQ FT	DECK SLAB REPAIR (FD TY 2) SQ FT	

THE LOCATIONS AND SIZES SHOWN GRAPHICALLY ABOVE ARE APPROXIMATE. SEE THIS TABLE FOR ACTUAL SIZES.

PATCHING LEGEND

▭ PARTIAL DEPTH (FOR INFORMATION ONLY)

▨ FULL DEPTH

DATE OF SURVEY: 10-29-10
SURVEY BY: MEA, ESS, KLB
METHOD OF SURVEY: VISUAL

BRIDGE DECK PATCHING
MACON COUNTY
LOCATION

SN 058-0084

084

FILE NAME = c:\pw_work\pwidot\swartzrw\d0269420\D774487-sht-brpatch-0580084&85.dgn
PLOT SCALE = 50.0000 ' / IN.
PLOT DATE = 2/7/2011

USER NAME = swartzrw
DESIGNED - KLB
DRAWN - KLB
CHECKED - MEA
DATE - 11/29/2010

REVISED -
REVISED -
REVISED -
REVISED -

STATE OF ILLINOIS
DEPARTMENT OF TRANSPORTATION

BRIDGE DECK PATCHING
SN. 058-0084

SCALE: 50 | SHEET NO. 5 OF 11 SHEETS | STA. | TO STA.

F.A.I. RTE.	SECTION	COUNTY	TOTAL SHEETS	SHEET NO.
72	•	Macon	25	19
		CONTRACT NO. 74487		
FED. ROAD DIST. NO.	ILLINOIS	FED. AID PROJECT		

▪ D7 Bridge Repairs 2011-2