FINAL SURVEY	BY	DATE
SURVEYED		
PLOTTED		
NOTE BOOK		
AREAS		
NO. AREAS CHECKED		

ORIGINAL SURVEY	BY	DATE
SURVEYED		
PLOTTED		
NOTE BOOK		
AREAS		
NO. AREAS CHECKED		

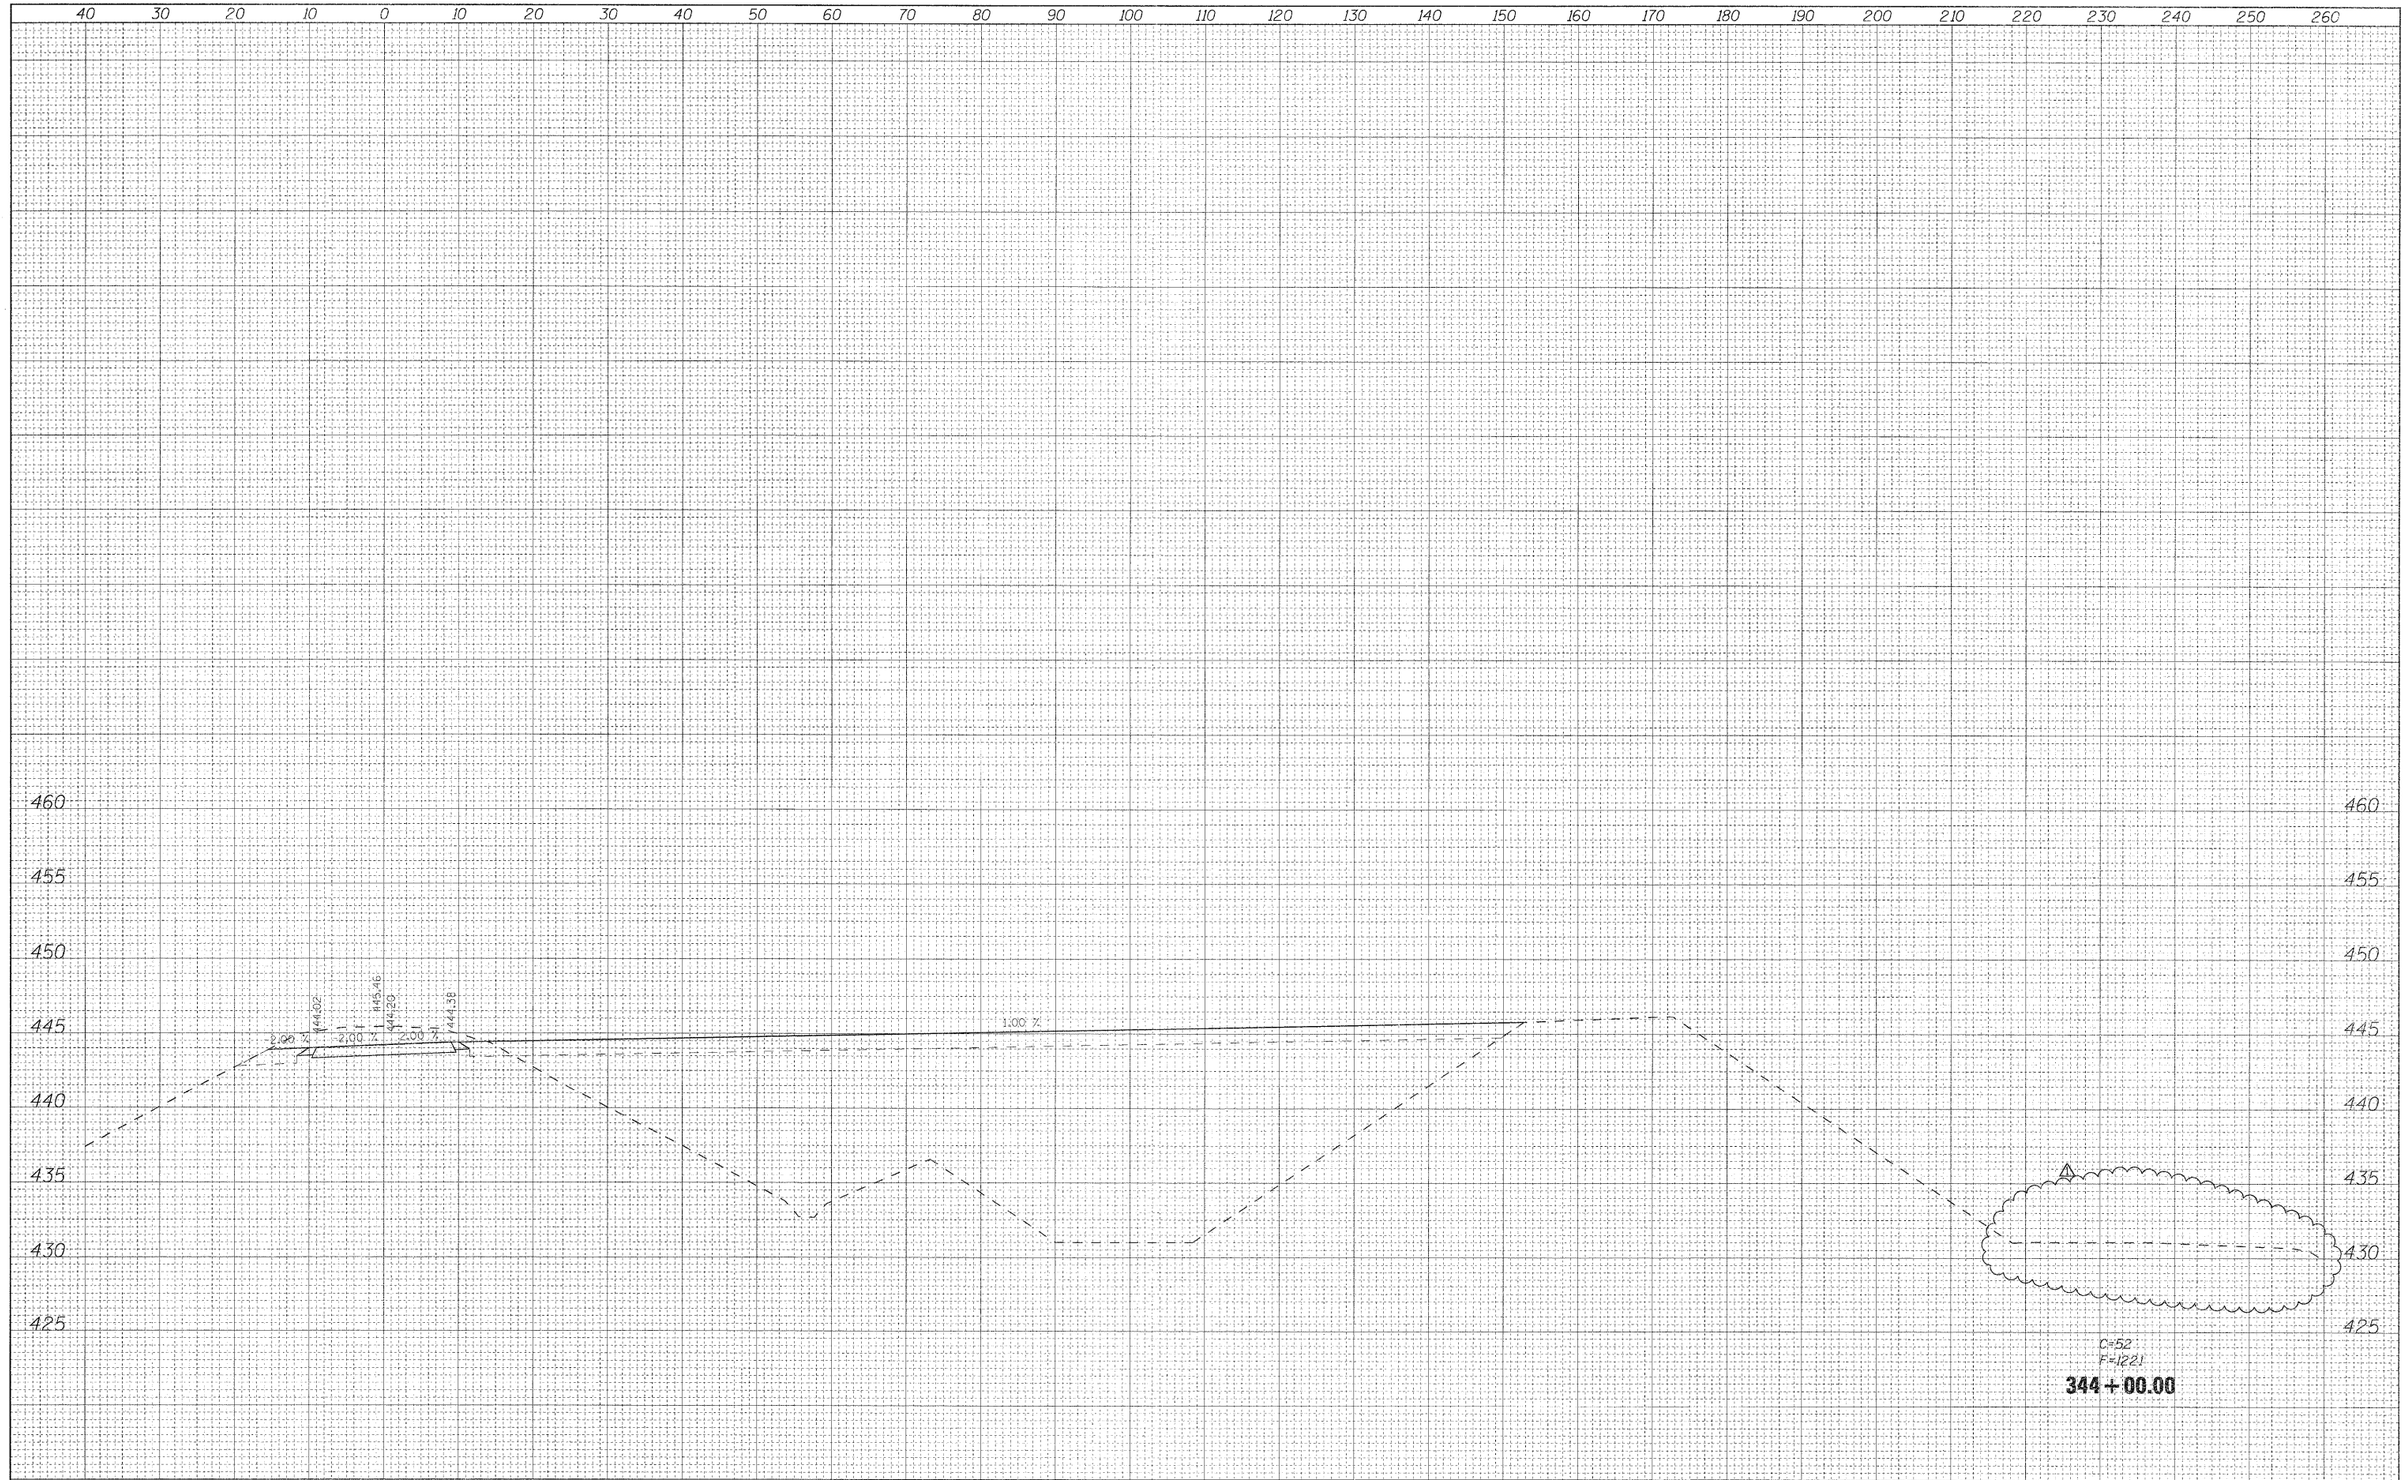

FILE NAME = D876A91-Sht-XSSht-RLLRE-03.dgn	USER NAME = untitled	DESIGNED - C_S	REVISED - 6/7/11 ADDENDUM ⚠	**STATE OF ILLINOIS DEPARTMENT OF TRANSPORTATION**	**CROSS SECTIONS RELOCATED LEVEE – STAGE L3**
VOLKERT		DRAWN - MAM	REVISED -		
	PLOT SCALE = 10.0000 ' / IN.	CHECKED - C_S	REVISED -		SCALE: 1"=(H)10'(V)5' | SHEET NO. 10 OF 17 SHEETS | STA. 344+00.00 TO STA. 344+00.00
	PLOT DATE = 5/19/2011	DATE - 5/16/2011	REVISED -		

F.A.I. RTE.	SECTION	COUNTY	TOTAL SHEETS	SHEET NO.
270	60-1B-1	MADISON	712	700
		CONTRACT NO. 76A91		
	ILLINOIS	FED. AID PROJECT		