PLAN

DATE	BY
SURVEYED	
PLOTTED	
ALIGNMENT CHECKED	
GRADES CHECKED	
NOTE BOOK	
NO.	
CADD FILE NAME	

PROFILE

DATE	BY
SURVEYED	
PLOTTED	
GRADES CHECKED	
NOTE BOOK	
NO.	
STRUCTURE NO(S)/NS CKD	

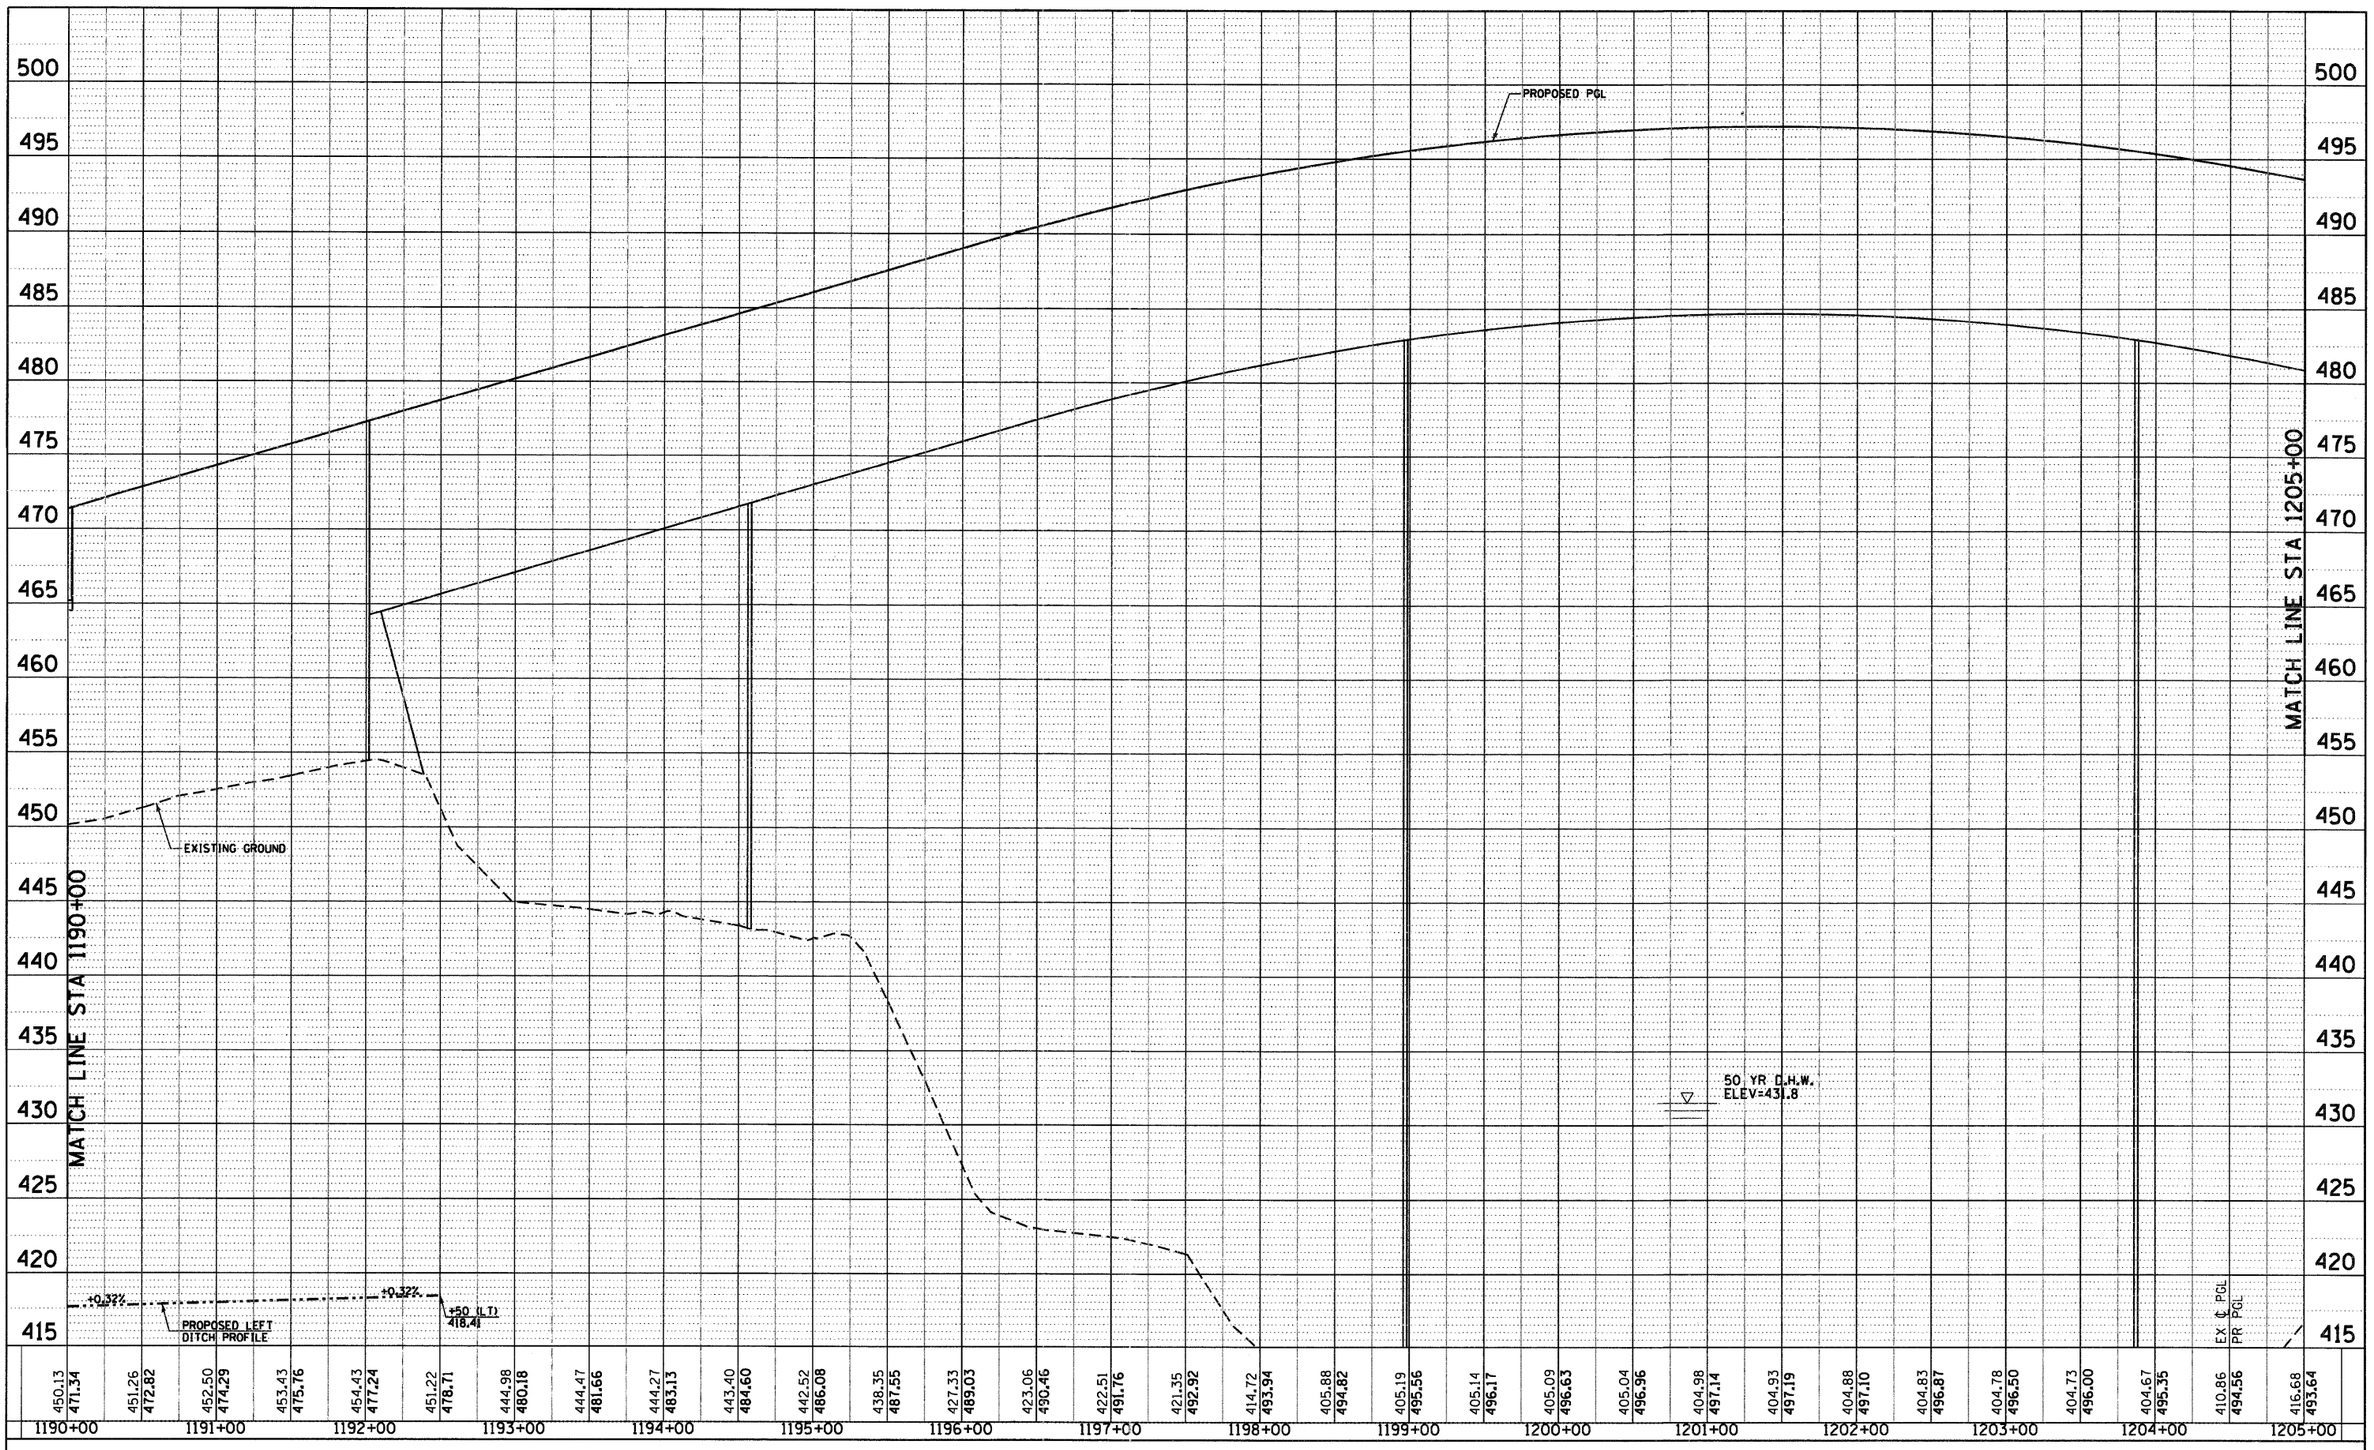

FILE NAME = D876A91-Sht-DrainProf04.DGN	USER NAME = EDean	DESIGNED - JWM	REVISED -
		DRAWN - JWM	REVISED -
	PLOT SCALE = 1:50	CHECKED - MBL	REVISED -
	PLOT DATE = 3/18/11	DATE - 3/18/11	REVISED -

STATE OF ILLINOIS
DEPARTMENT OF TRANSPORTATION

DRAINAGE PROFILE
INTERSTATE 270

SCALE: 1"=(H)50'(V)5' | SHEET NO. 4 OF 15 SHEETS | STA. 1190+00 | TO STA. 1205+00

F.A.I. RTE.	SECTION	COUNTY	TOTAL SHEETS	SHEET NO.
270	60-1B-1	MADISON	712	275
		CONTRACT NO. 76A91		
	ILLINOIS FED. AID PROJECT			