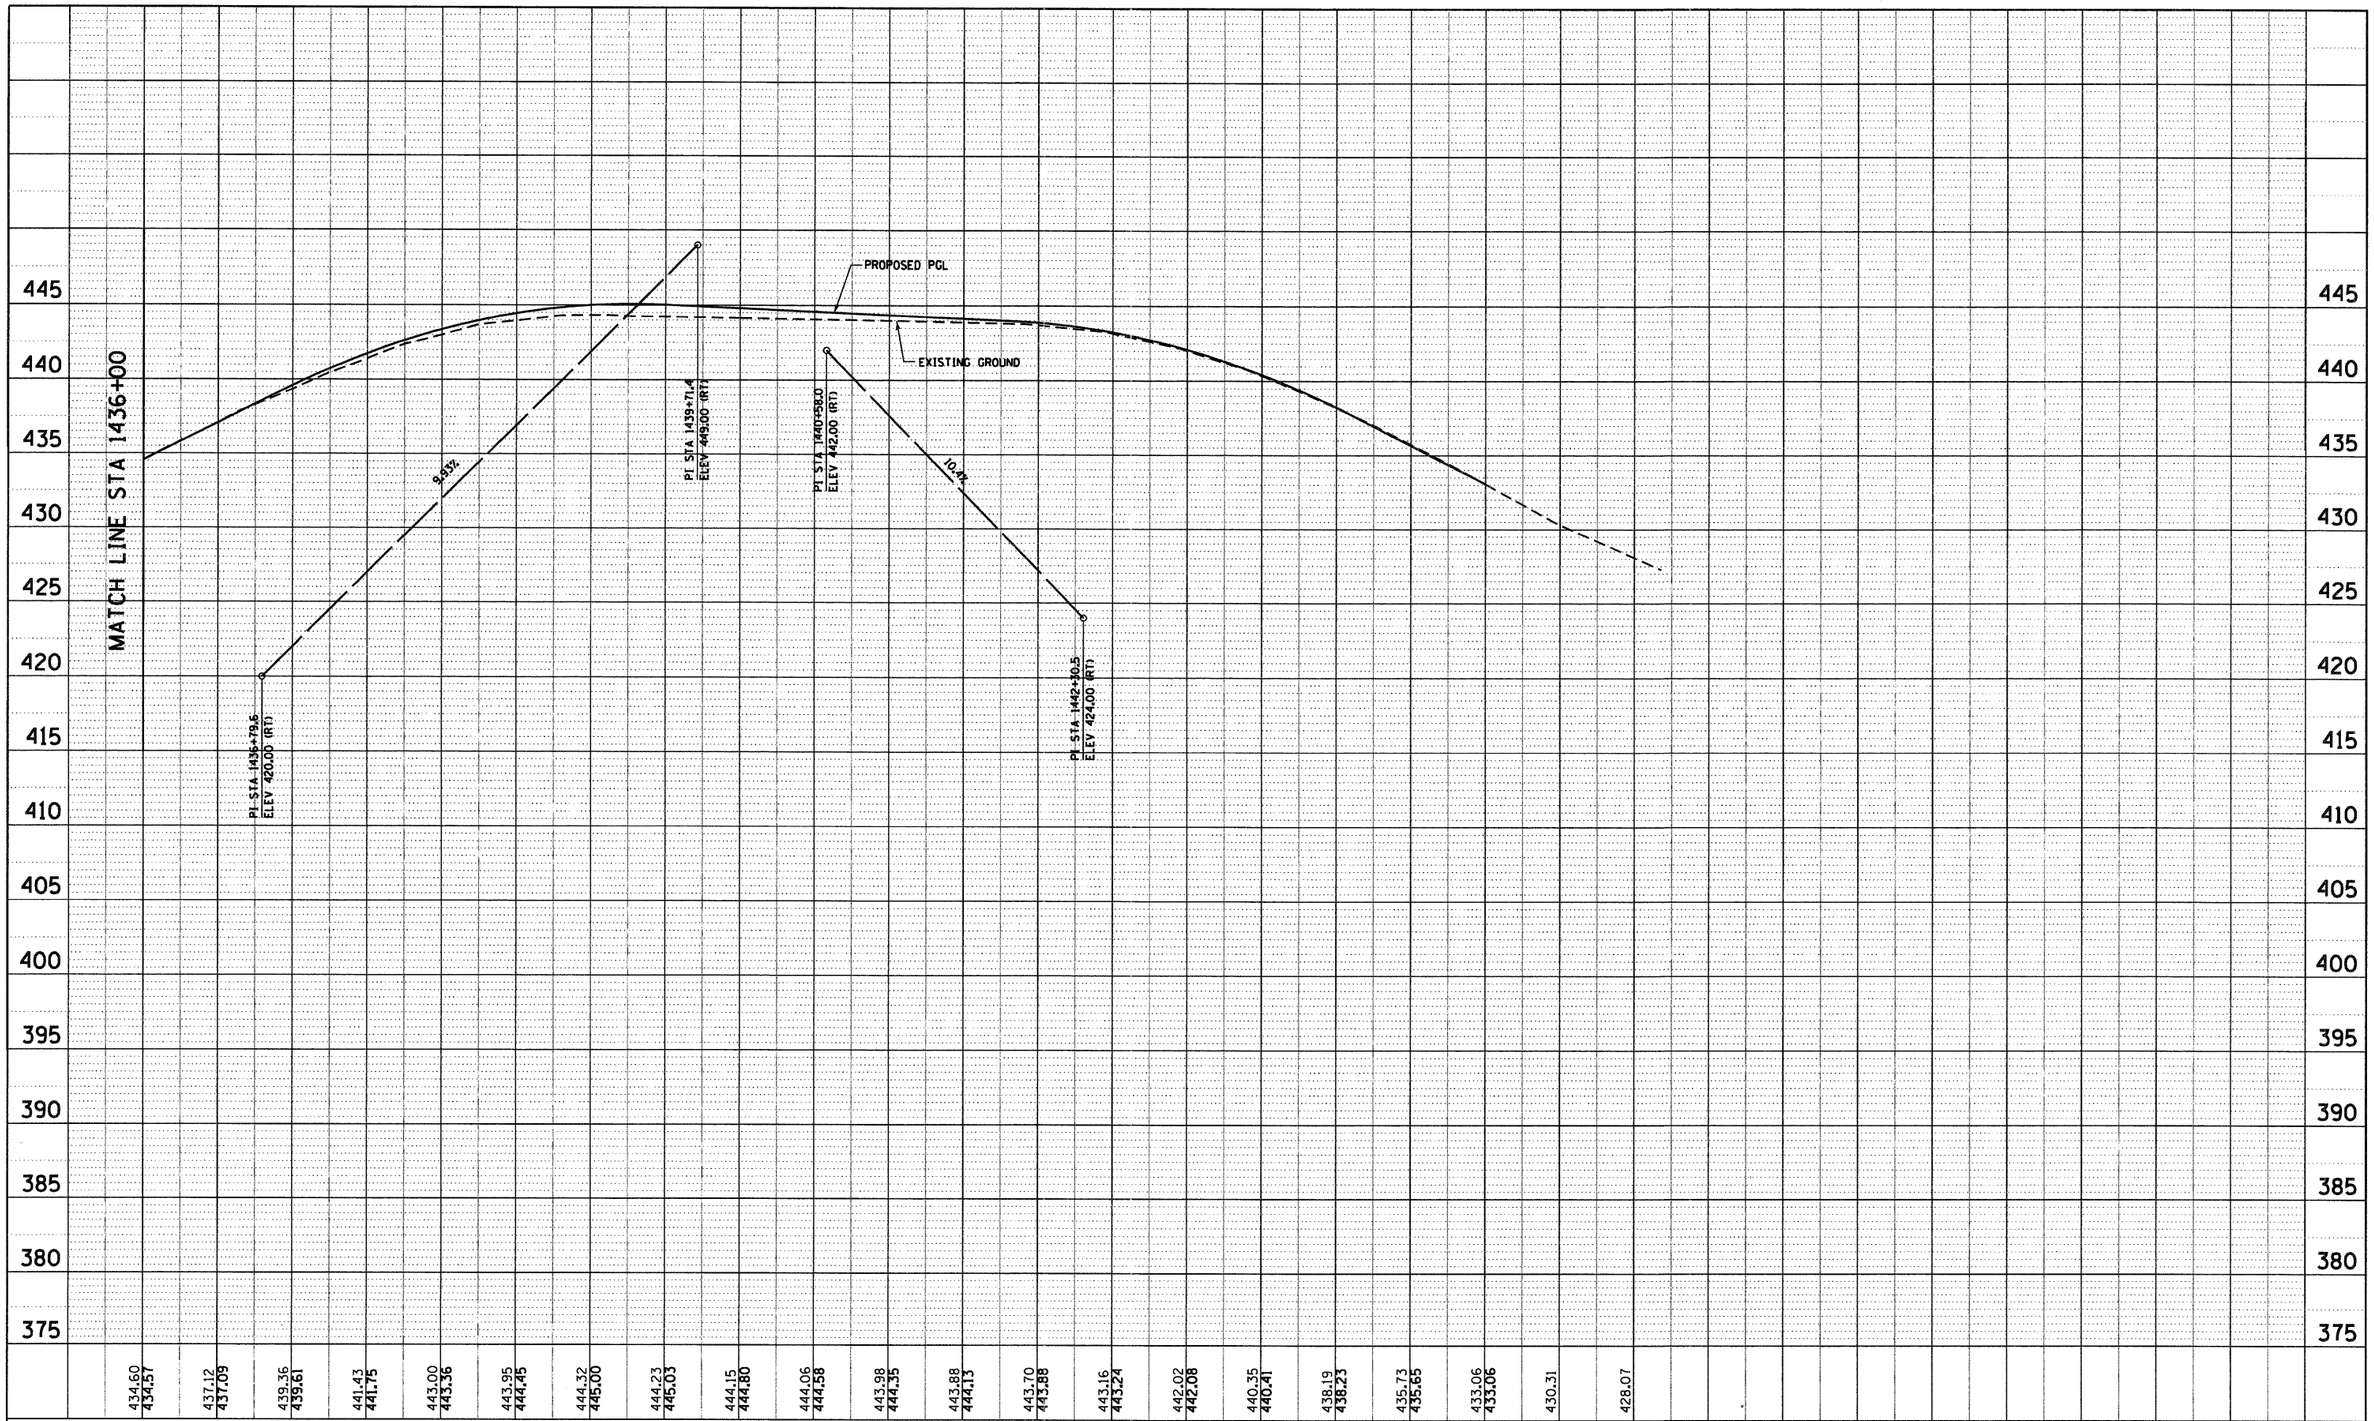

PLAN		BY	DATE
NOTE BOOK NO. ____	SCANNED		
	PLOTTED		
	ALIGNMENT CHECKED		
	RT. OF WAY PROCED		
	CADD FILE NAME ____		

PROFILE		BY	DATE
NOTE BOOK NO. ____	SCANNED		
	PLOTTED		
	GRADES CHECKED		
	ALIGNMENT		
	STRUCTURE NO.(S) ____ CHKD		

FILE NAME = D876A91-Sht-DrainProf12.DGN	USER NAME = EDean	DESIGNED - JWM	REVISED -
		DRAWN - JWM	REVISED -
	PLOT SCALE = 1:50	CHECKED - MBL	REVISED -
	PLOT DATE = 3/18/11	DATE - 3/18/11	REVISED -

STATE OF ILLINOIS
DEPARTMENT OF TRANSPORTATION

DRAINAGE PROFILE
WATERWORKS ROAD

SCALE: 1"=(H)50'(V)5' | SHEET NO. 12 OF 15 SHEETS | STA. 1436+00 TO STA. 1445+00

F.A.I. RTE.	SECTION	COUNTY	TOTAL SHEETS	SHEET NO.
270	60-1B-1	MADISON	712	283

CONTRACT NO. 76A91

ILLINOIS FED. AID PROJECT