N

N.T.S.

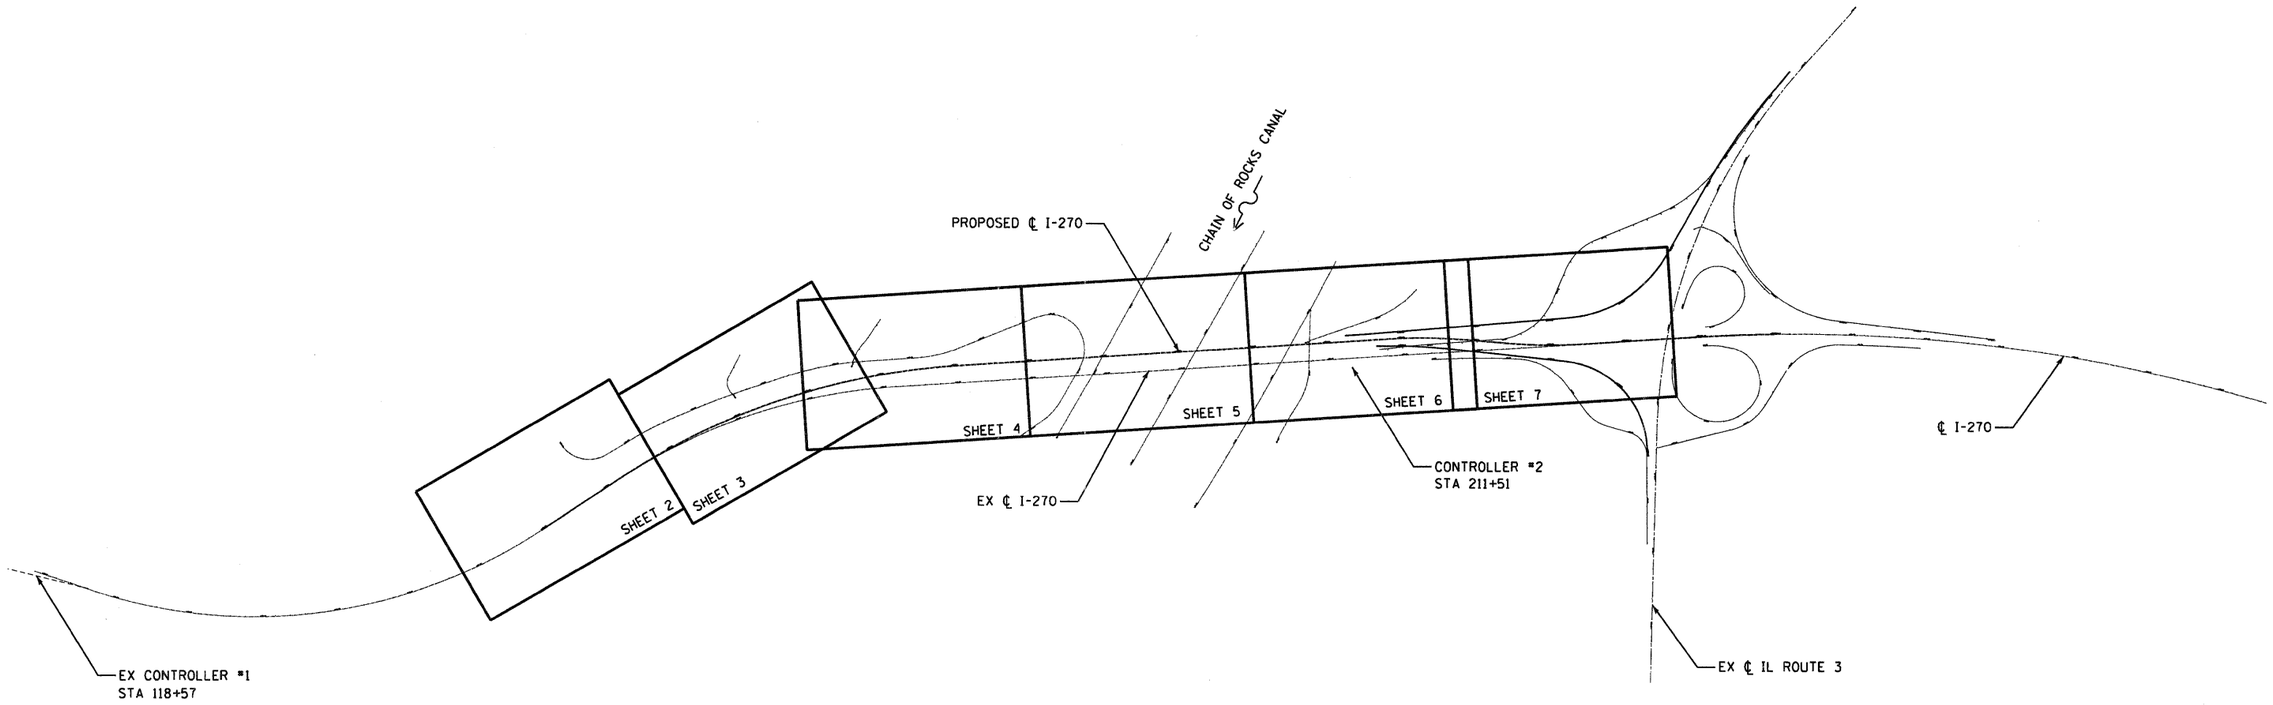

FILE NAME = $FILEL$	USER NAME = $USER$	DESIGNED -	REVISED -	STATE OF ILLINOIS DEPARTMENT OF TRANSPORTATION	HIGHWAY LIGHTING REMOVAL KEY MAP INTERSTATE 270		FAI	SECTION	COUNTY	TOTAL SHEETS	SHEET NO.
		DRAWN -	REVISED -				270	60-1B-1	MADISON	712	322
ABNA engineering	PLOT SCALE = $SCALE$	CHECKED -	REVISED -						CONTRACT NO. 76A91		
	PLOT DATE = $DATE$	DATE 3/18/11	REVISED -		SCALE: 1" = 500'	SHEET NO. 1 OF 7 SHEETS STA. TO STA.			ILLINOIS FED. AID PROJECT		