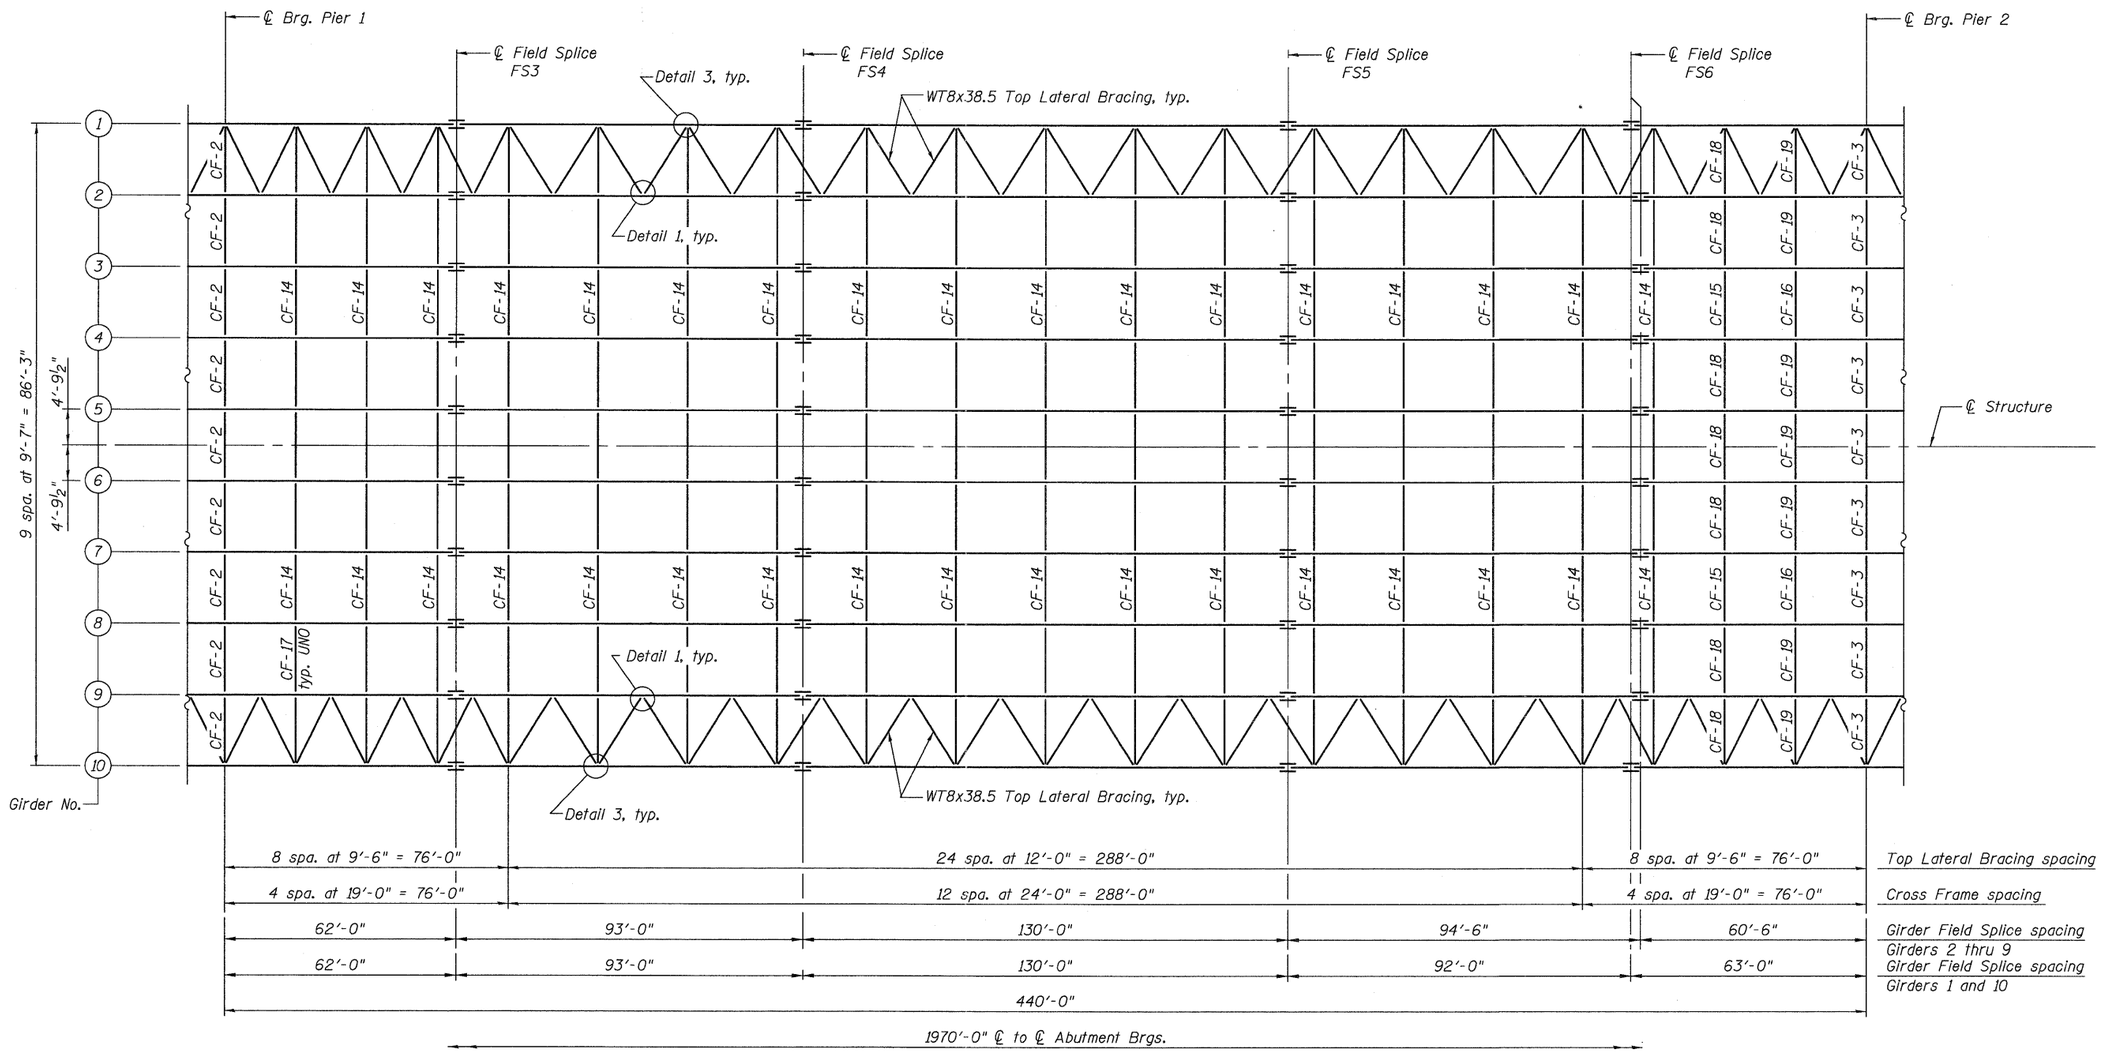

PARTIAL FRAMING PLAN - SPAN 2

NOTES:

1. For Details 1, 2, and 3, see sheet 59 of 133.
2. For General Notes, see sheet 3 of 133.
3. For Cross Frame Details, see sheets 60 & 61 of 133.
4. Work this sheet with sheet 48 of 133.

c:\pwworking\oma\d0549104\0600345-76A91-049-FRP.dgn
jmigus
3/15/2011
2:15:51 PM

HDR ENGINEERING, INC.	USER NAME = jmigus	DESIGNED - BWC	REVISED -
	FILE NAME = 0600345-76A91-049-FRP.DGN	CHECKED - LGP	REVISED -
	PLOT SCALE = NONE	DRAWN - JM	REVISED -
	PLOT DATE = 3/18/2011	CHECKED - BSK	REVISED -

STATE OF ILLINOIS
DEPARTMENT OF TRANSPORTATION

FRAMING PLAN
STRUCTURE NO. 060-0345
BRIDGE SHEET NO. 49 OF 133 SHEETS

F.A.I. RTE.	SECTION	COUNTY	TOTAL SHEETS	SHEET NO.
270	60-1B-1	MADISON	712	428
		CONTRACT NO. 76A91		
		ILLINOIS FED. AID PROJECT		