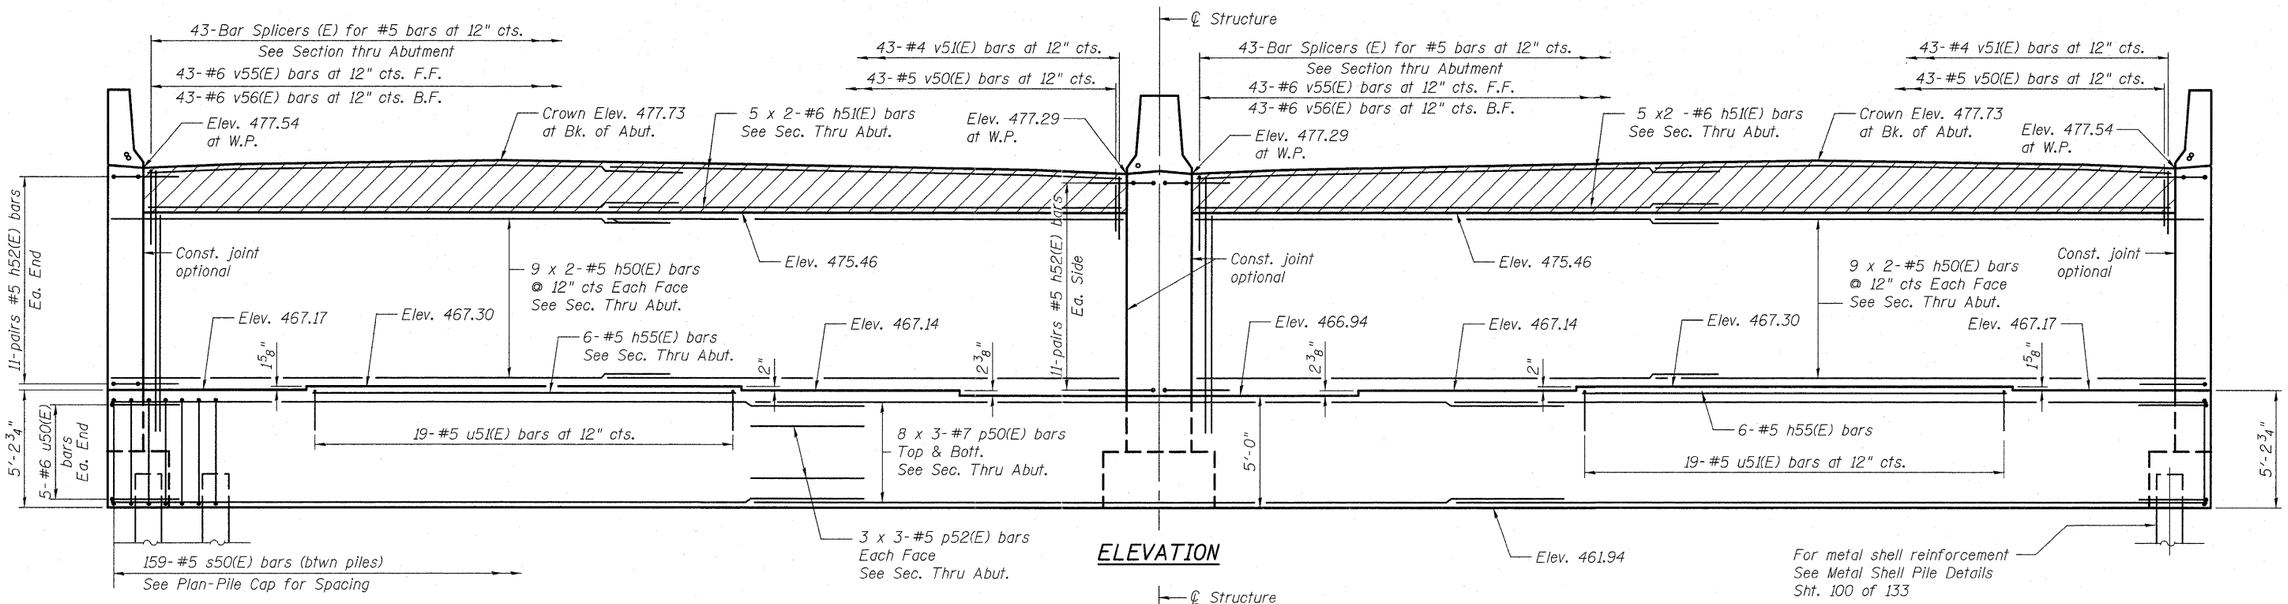

ELEVATION

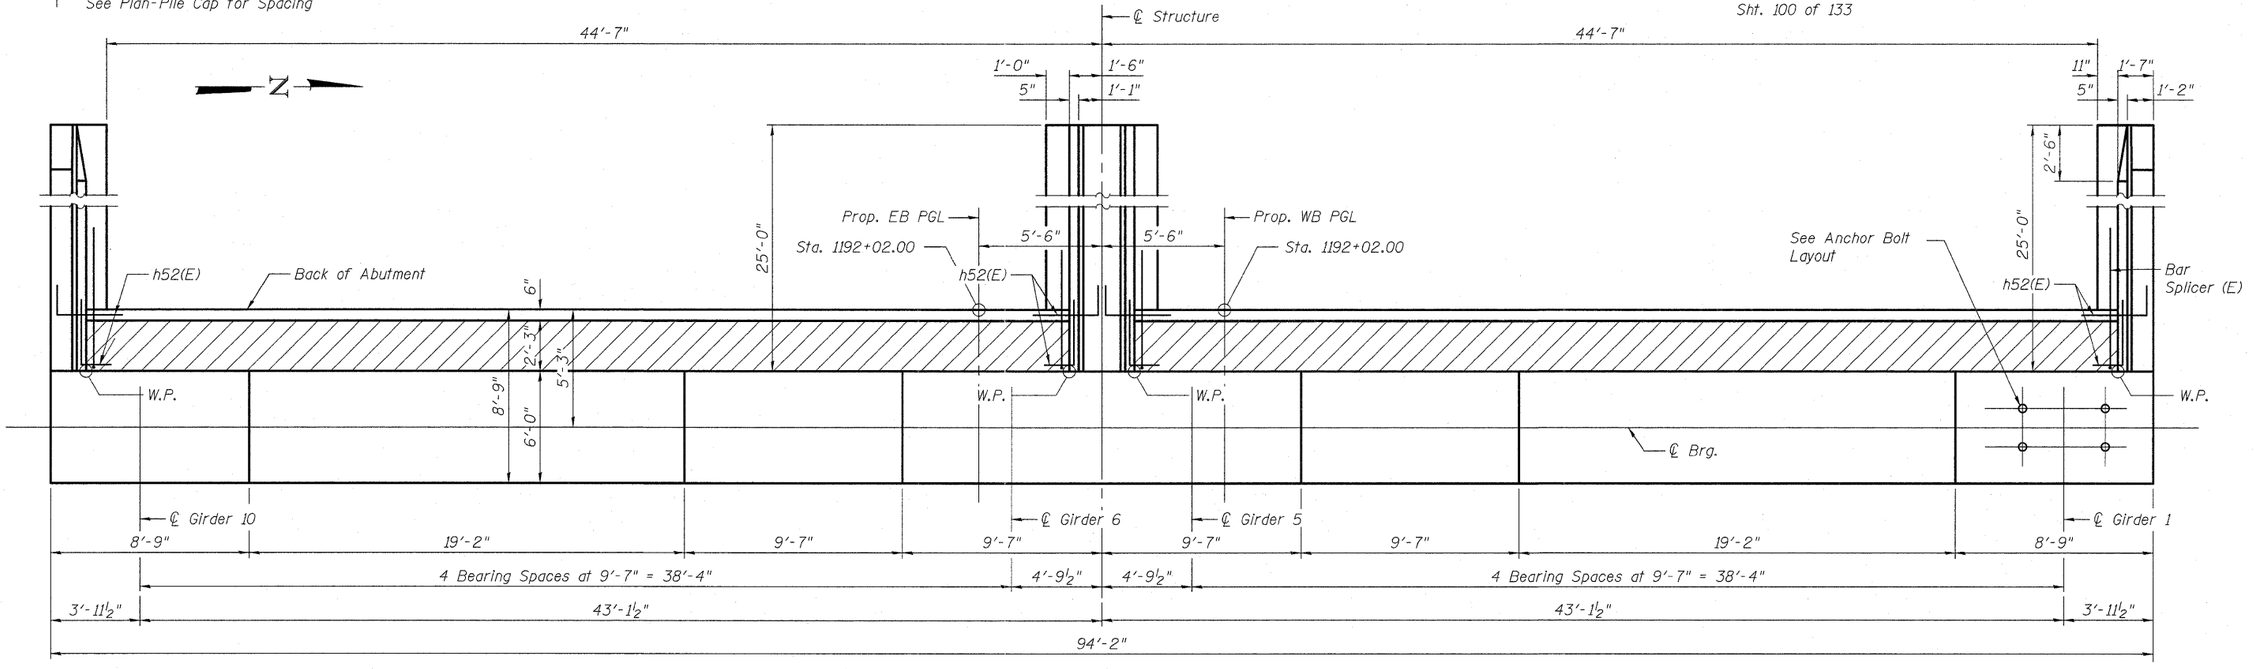

TOP VIEW

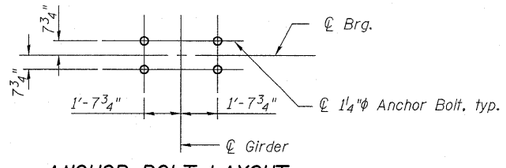

ANCHOR BOLT LAYOUT

Notes:
Hatched area to be poured after superstructure false work has been removed. Quantity of concrete included with Concrete Superstructure.
Space reinforcement in cap to miss anchor bolts.
Pour steps monolithically with cap.

FILE NAME = ...8\0600345-76A91-082-ABD.dgn	USER NAME = $USER$	DESIGNED - KJH	REVISED -
McDonough Associates Inc. Engineers / Architects 150 East Randolph Street Chicago, Illinois 60601		CHECKED - JCE	REVISED -
	PLOT SCALE = NONE	DRAWN - RJ	REVISED -
	PLOT DATE = 3/18/2011	CHECKED - JCE	REVISED -

STATE OF ILLINOIS
DEPARTMENT OF TRANSPORTATION

W. ABUTMENT – PLAN & ELEVATION
STRUCTURE NO. 060–0345
BRIDGE SHEET NO. 82 OF 133 SHEETS

F.A.I. RTE.	SECTION	COUNTY	TOTAL SHEETS	SHEET NO.
270	60-1B-1	MADISON	712	461
		CONTRACT NO. 76A91		
		ILLINOIS FED. AID PROJECT		