FINAL SURVEY	BY	DATE
SURVEYED		
PLOTTED		
TEMPLATE		
NOTE BOOK		
AREAS		
NO.	AREAS CHECKED	

ORIGINAL SURVEY	BY	DATE
SURVEYED		
PLOTTED		
TEMPLATE		
NOTE BOOK		
AREAS		
NO.	AREAS CHECKED	

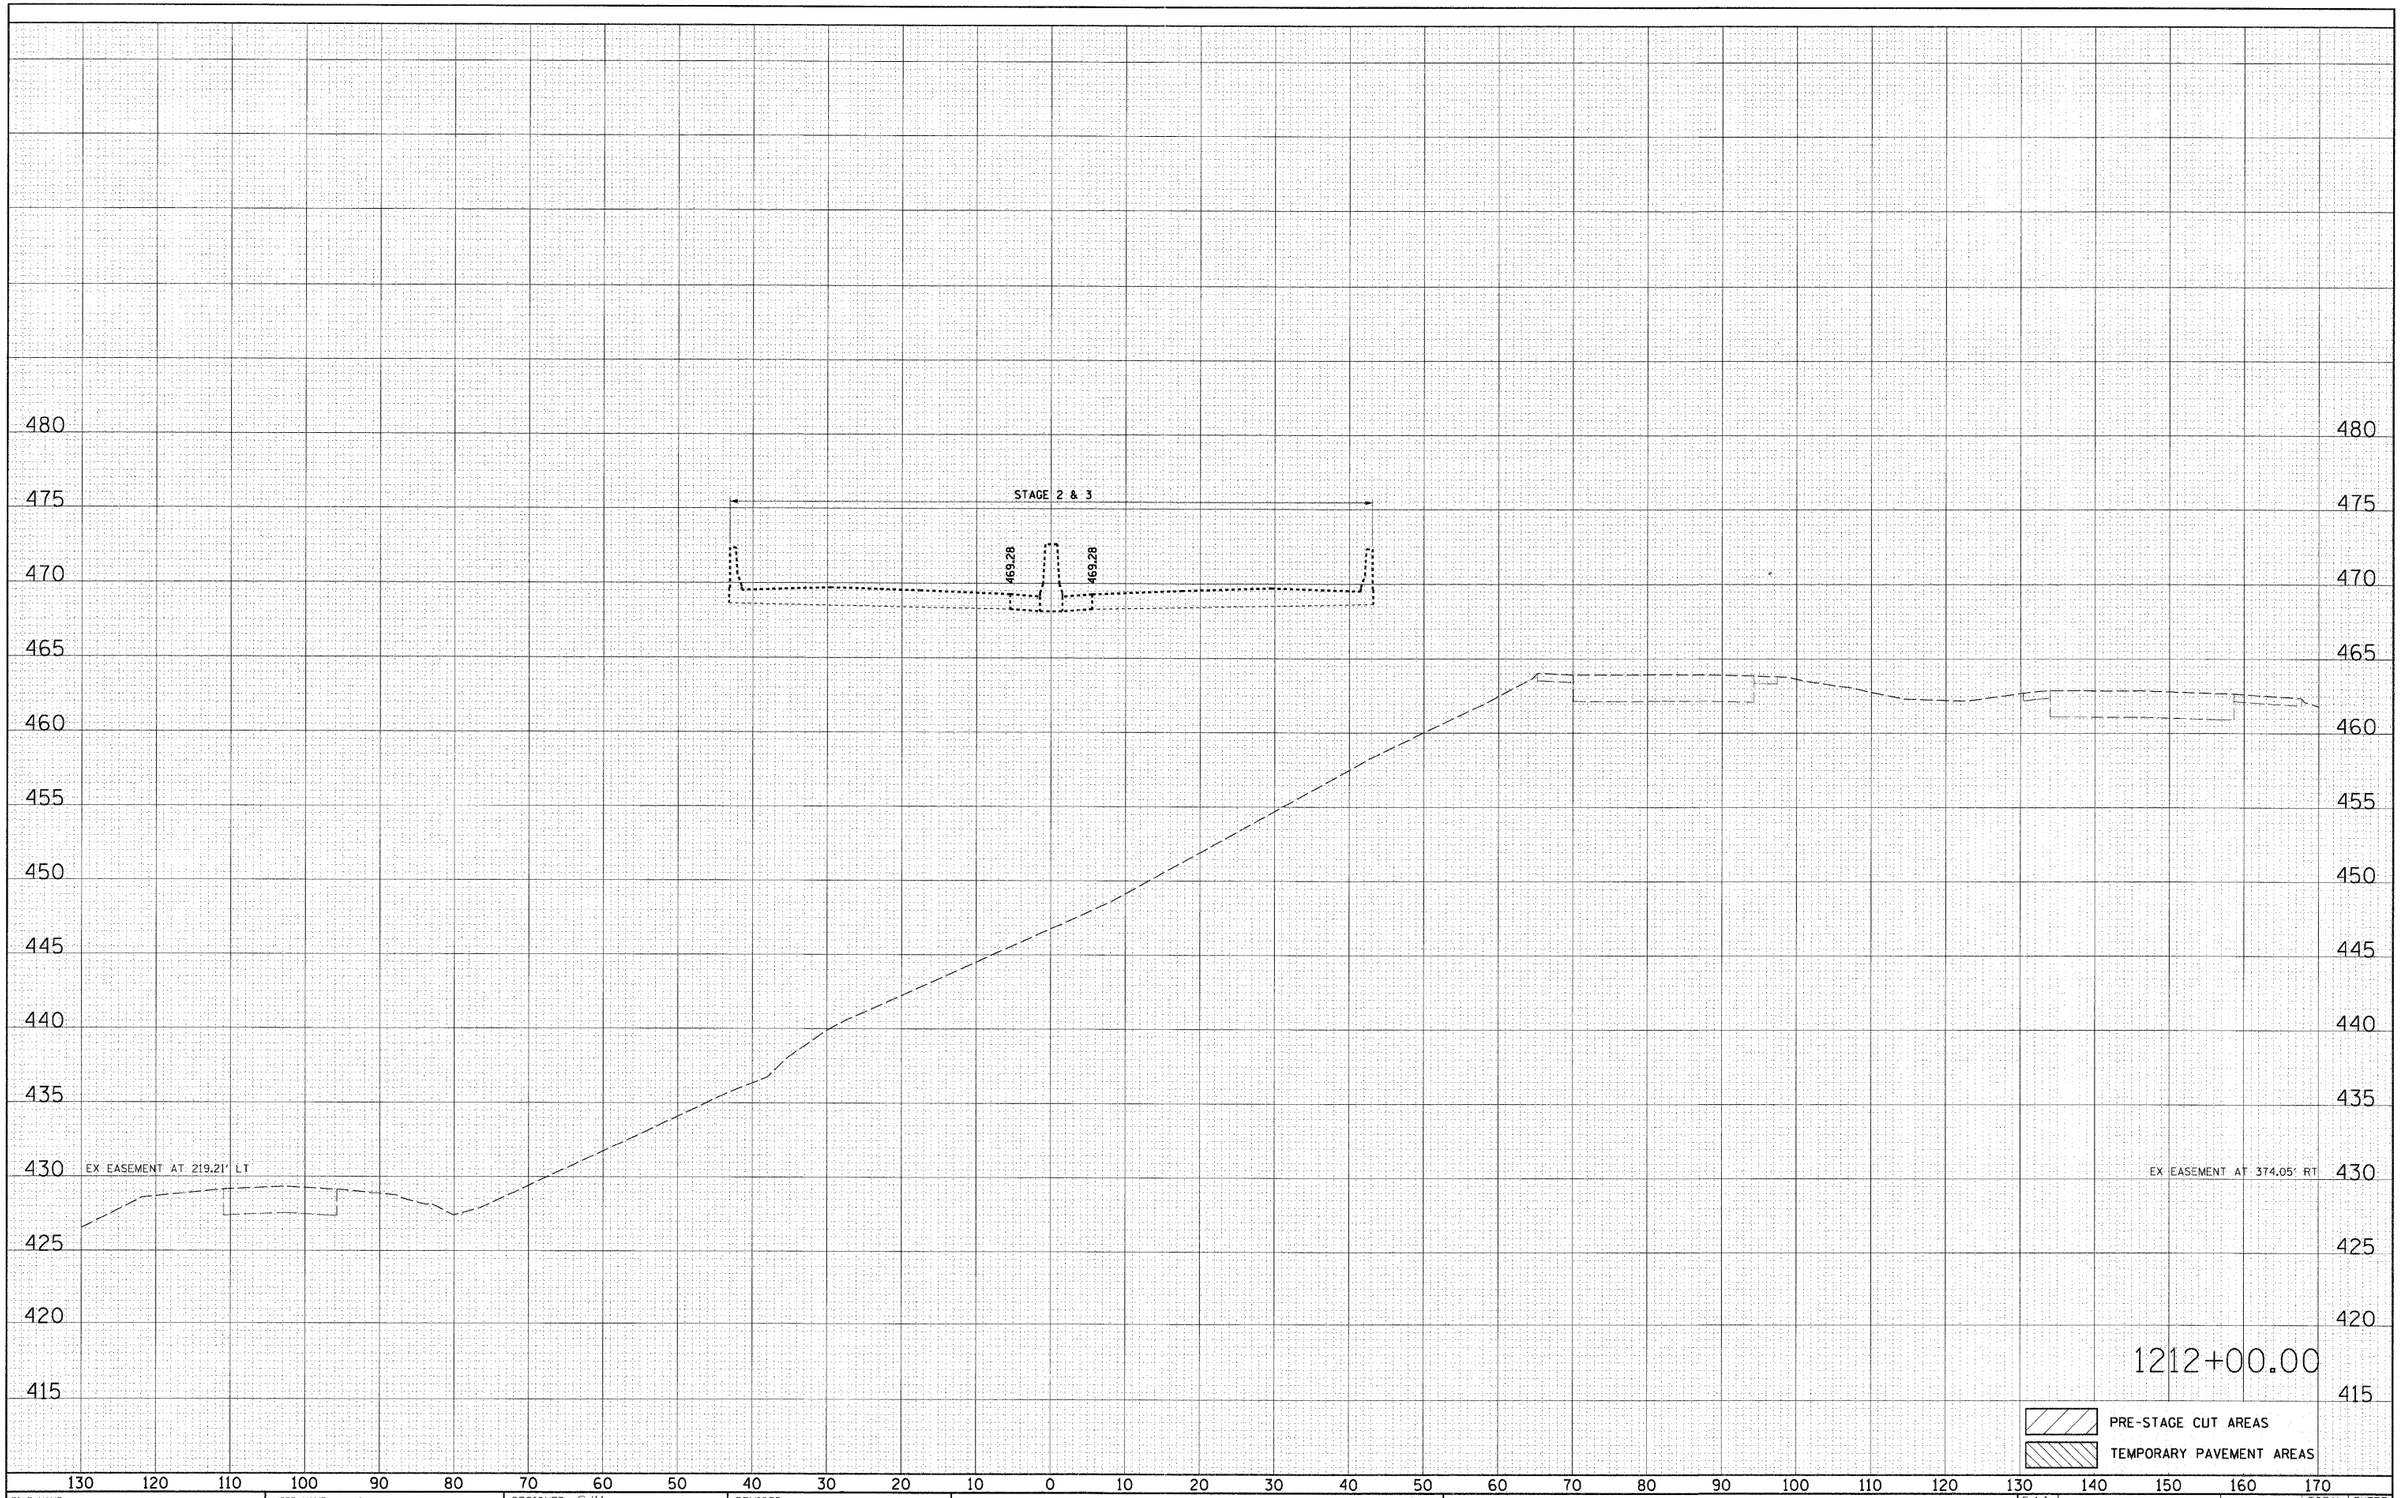

PRE-STAGE CUT AREAS

TEMPORARY PAVEMENT AREAS

FILE NAME =	USER NAME = melopez	DESIGNED SJM	REVISED -
D876D91-sht-xs-270.dgn		DRAWN BAH	REVISED -
	PLOT SCALE = $SCALE$	CHECKED -	REVISED -
	PLOT DATE = 3/17/2011	DATE -	REVISED -

STATE OF ILLINOIS
DEPARTMENT OF TRANSPORTATION

CROSS SECTIONS
INTERSTATE I-270

SCALE: | SHEET NO. OF SHEETS | STA. 1212+00.00 TO STA. 1212+00.00

F.A.I. RTE.	SECTION	COUNTY	TOTAL SHEETS	SHEET NO.
270	60-1B-1	MADISON	712	585
		CONTRACT NO. 76A91		
	ILLINOIS FED. AID PROJECT			