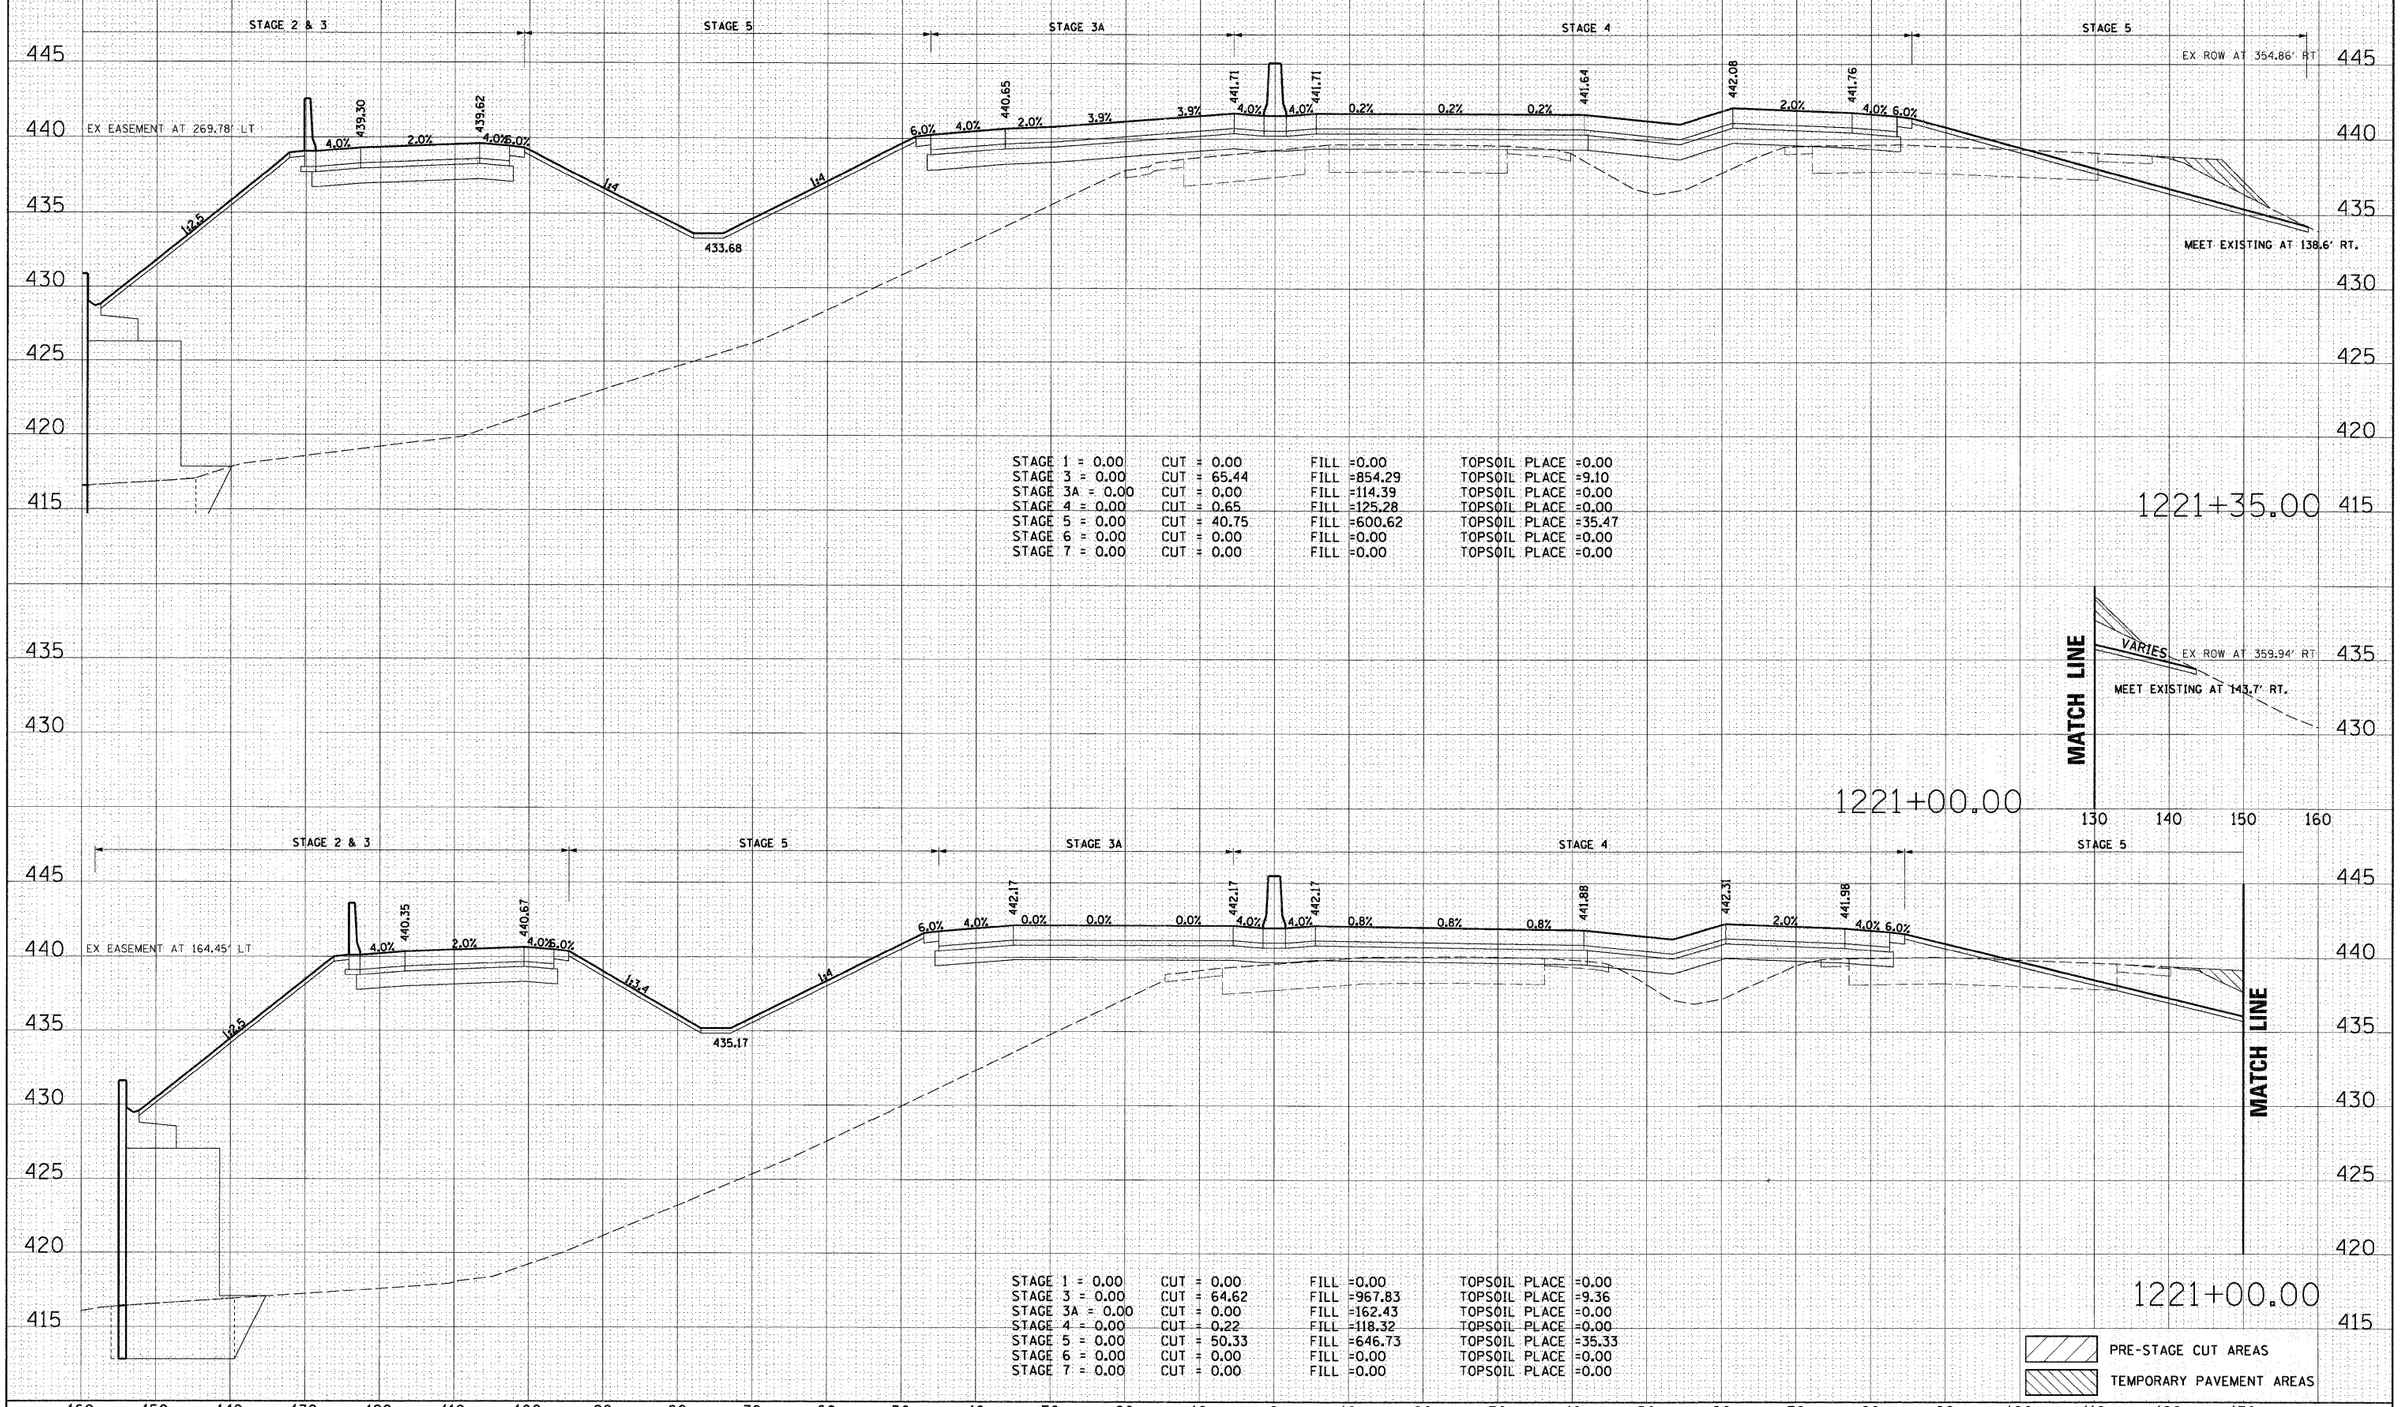

STAGE 1 = 0.00	CUT = 0.00	FILL =0.00	TOPSOIL PLACE =0.00
STAGE 3 = 0.00	CUT = 65.44	FILL =854.29	TOPSOIL PLACE =9.10
STAGE 3A = 0.00	CUT = 0.00	FILL =114.39	TOPSOIL PLACE =0.00
STAGE 4 = 0.00	CUT = 0.65	FILL =125.28	TOPSOIL PLACE =0.00
STAGE 5 = 0.00	CUT = 40.75	FILL =600.62	TOPSOIL PLACE =35.47
STAGE 6 = 0.00	CUT = 0.00	FILL =0.00	TOPSOIL PLACE =0.00
STAGE 7 = 0.00	CUT = 0.00	FILL =0.00	TOPSOIL PLACE =0.00

STAGE 1 = 0.00	CUT = 0.00	FILL =0.00	TOPSOIL PLACE =0.00
STAGE 3 = 0.00	CUT = 64.62	FILL =967.83	TOPSOIL PLACE =9.36
STAGE 3A = 0.00	CUT = 0.00	FILL =162.43	TOPSOIL PLACE =0.00
STAGE 4 = 0.00	CUT = 0.22	FILL =118.32	TOPSOIL PLACE =0.00
STAGE 5 = 0.00	CUT = 50.33	FILL =646.73	TOPSOIL PLACE =35.33
STAGE 6 = 0.00	CUT = 0.00	FILL =0.00	TOPSOIL PLACE =0.00
STAGE 7 = 0.00	CUT = 0.00	FILL =0.00	TOPSOIL PLACE =0.00

FINAL SURVEY — NOTE BOOK — NO. — SURVEYED — PLOTTED — TEMPLATE — AREAS — AREAS CHECKED — BY — DATE

ORIGINAL SURVEY — NOTE BOOK — NO. — SURVEYED — PLOTTED — TEMPLATE — AREAS — AREAS CHECKED — BY — DATE

FILE NAME = D876091-sht-xs-270.dgn	USER NAME = malopez	DESIGNED SJM	REVISED -
		DRAWN BAH	REVISED -
	PLOT SCALE = $SCALE$	CHECKED -	REVISED -
	PLOT DATE = 3/17/2011	DATE -	REVISED -

STATE OF ILLINOIS
DEPARTMENT OF TRANSPORTATION

CROSS SECTIONS
INTERSTATE I-270

SCALE: | SHEET NO. OF SHEETS | STA. 1221+00.00 TO STA. 1221+35.00

F.A.I. RTE.	SECTION	COUNTY	TOTAL SHEETS	SHEET NO.
270	60-1B-1	MADISON	712	596
		CONTRACT NO. 76A91		
	ILLINOIS FED. AID PROJECT			