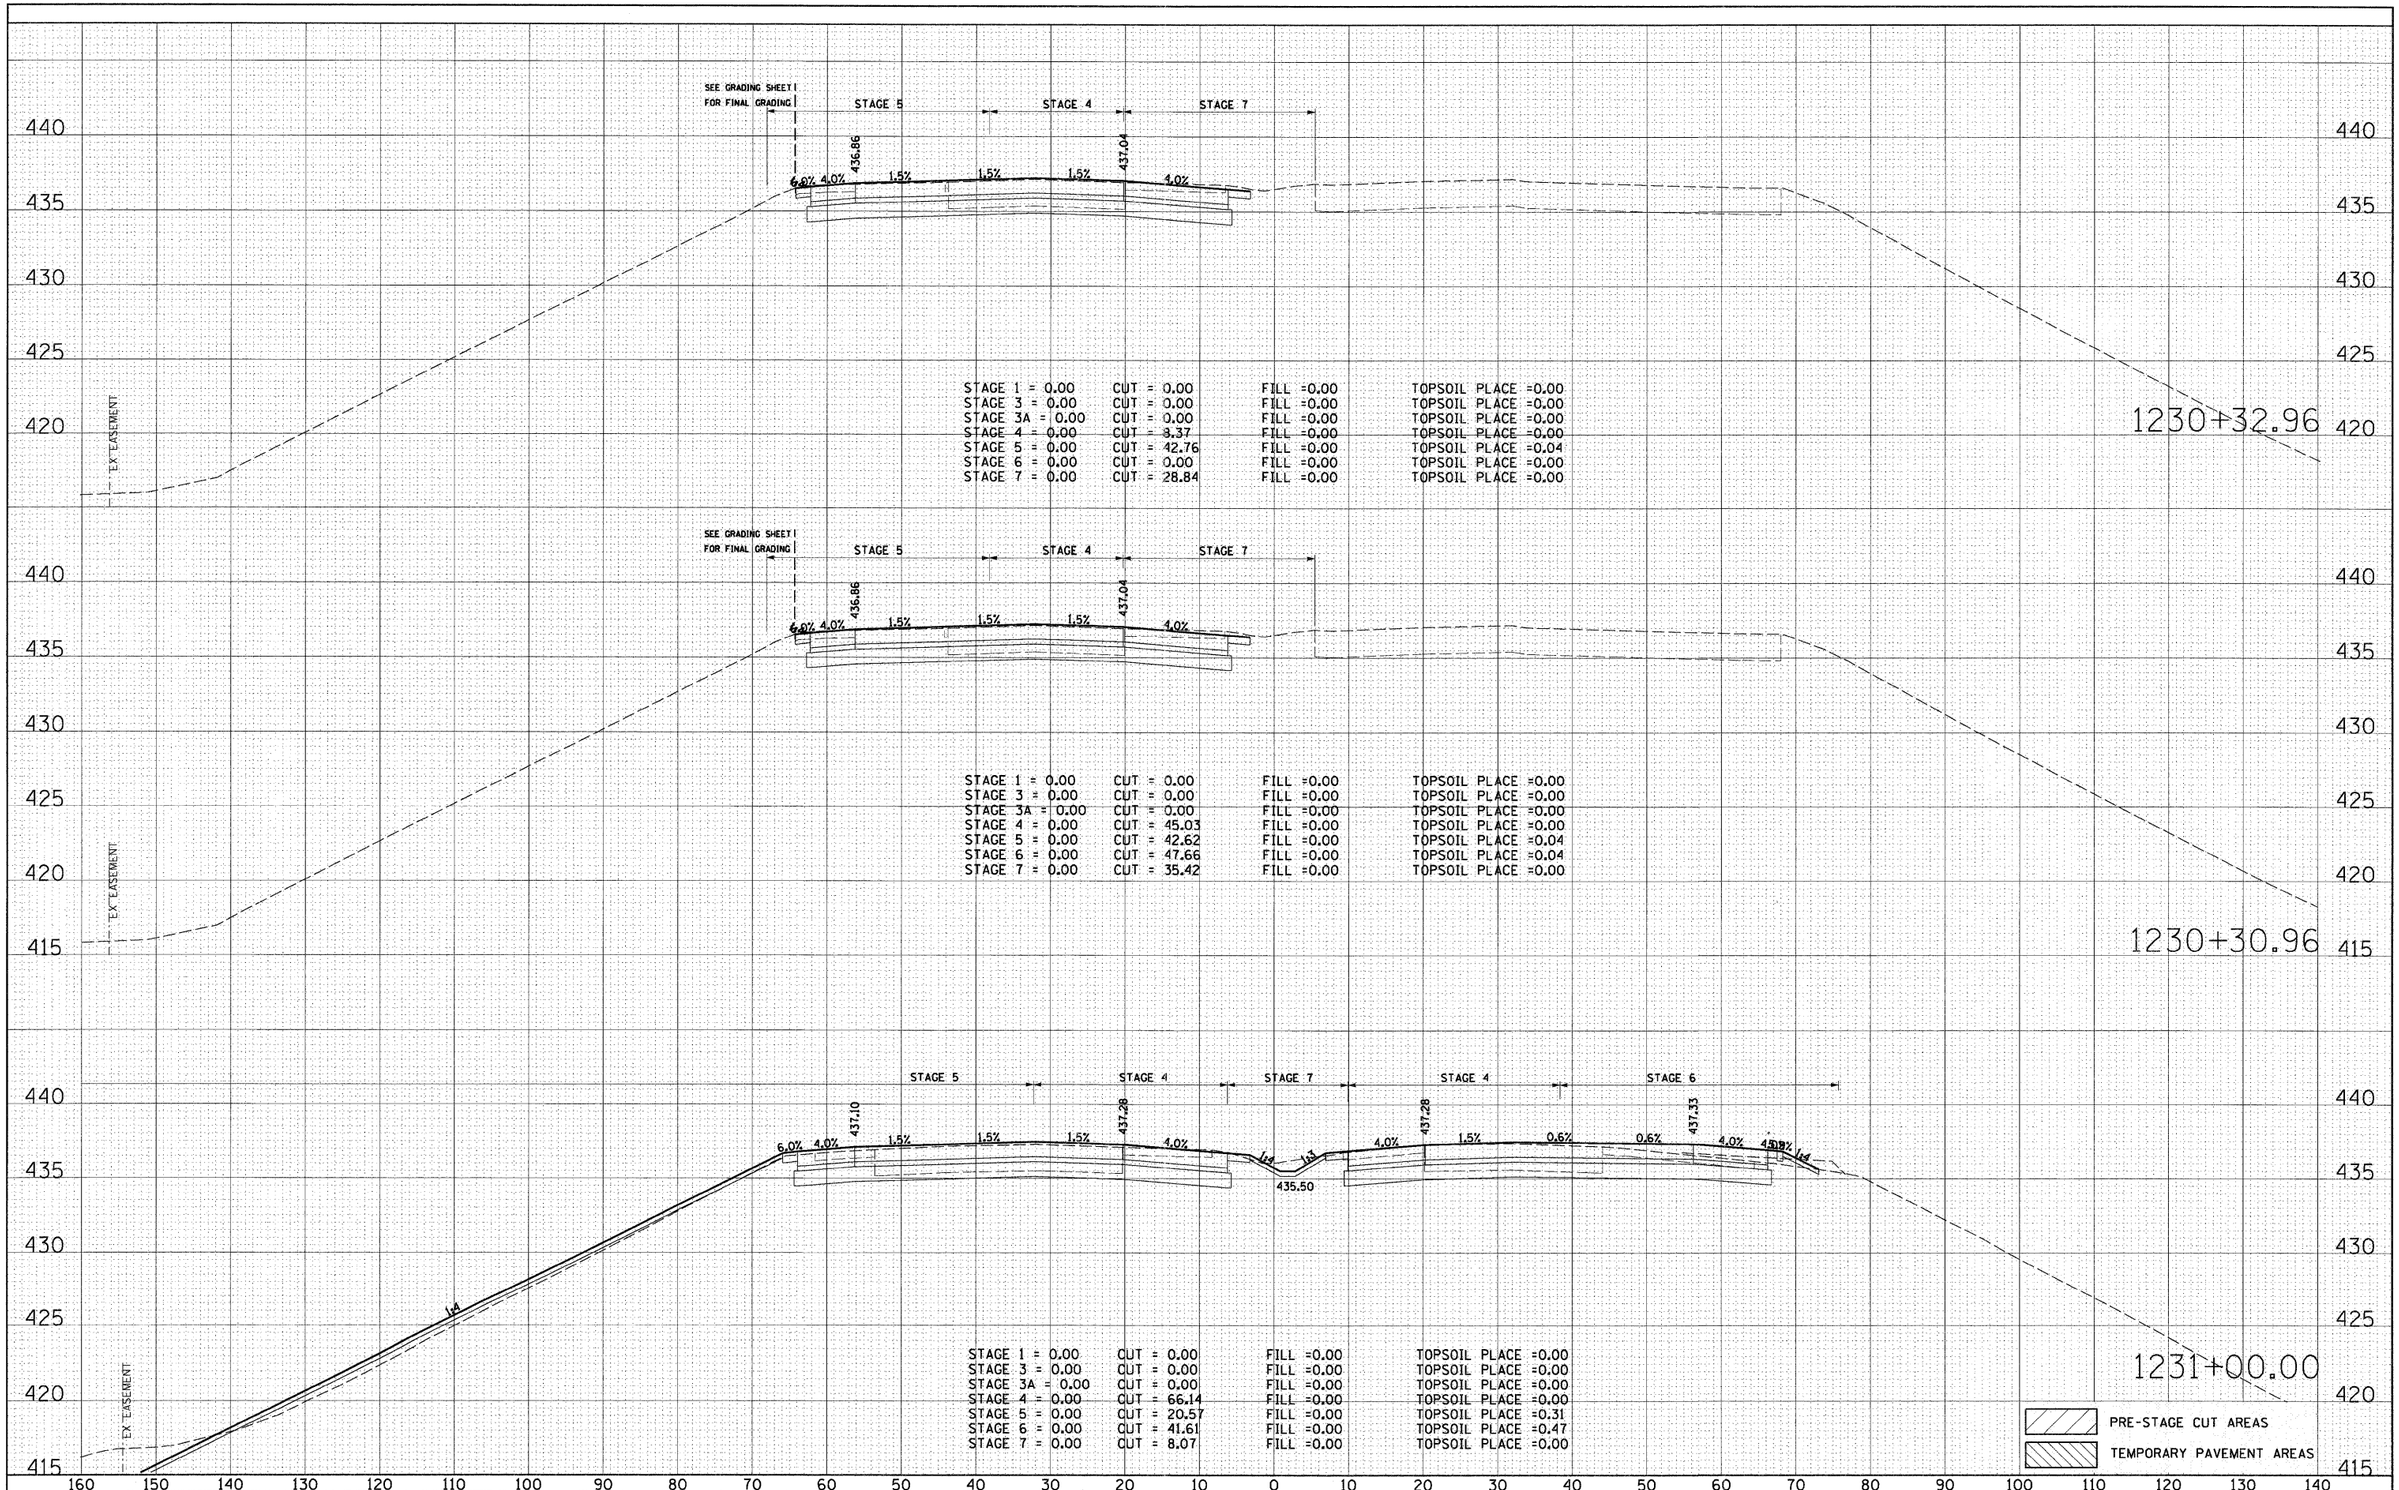

STAGE 1 = 0.00 CUT = 0.00 FILL =0.00 TOPSOIL PLACE =0.00
STAGE 3 = 0.00 CUT = 0.00 FILL =0.00 TOPSOIL PLACE =0.00
STAGE 3A = 0.00 CUT = 0.00 FILL =0.00 TOPSOIL PLACE =0.00
STAGE 4 = 0.00 CUT = 8.37 FILL =0.00 TOPSOIL PLACE =0.00
STAGE 5 = 0.00 CUT = 42.76 FILL =0.00 TOPSOIL PLACE =0.04
STAGE 6 = 0.00 CUT = 0.00 FILL =0.00 TOPSOIL PLACE =0.00
STAGE 7 = 0.00 CUT = 28.84 FILL =0.00 TOPSOIL PLACE =0.00

STAGE 1 = 0.00 CUT = 0.00 FILL =0.00 TOPSOIL PLACE =0.00
STAGE 3 = 0.00 CUT = 0.00 FILL =0.00 TOPSOIL PLACE =0.00
STAGE 3A = 0.00 CUT = 0.00 FILL =0.00 TOPSOIL PLACE =0.00
STAGE 4 = 0.00 CUT = 45.03 FILL =0.00 TOPSOIL PLACE =0.00
STAGE 5 = 0.00 CUT = 42.62 FILL =0.00 TOPSOIL PLACE =0.04
STAGE 6 = 0.00 CUT = 47.66 FILL =0.00 TOPSOIL PLACE =0.04
STAGE 7 = 0.00 CUT = 35.42 FILL =0.00 TOPSOIL PLACE =0.00

STAGE 1 = 0.00 CUT = 0.00 FILL =0.00 TOPSOIL PLACE =0.00
STAGE 3 = 0.00 CUT = 0.00 FILL =0.00 TOPSOIL PLACE =0.00
STAGE 3A = 0.00 CUT = 0.00 FILL =0.00 TOPSOIL PLACE =0.00
STAGE 4 = 0.00 CUT = 66.14 FILL =0.00 TOPSOIL PLACE =0.00
STAGE 5 = 0.00 CUT = 20.57 FILL =0.00 TOPSOIL PLACE =0.31
STAGE 6 = 0.00 CUT = 41.61 FILL =0.00 TOPSOIL PLACE =0.47
STAGE 7 = 0.00 CUT = 8.07 FILL =0.00 TOPSOIL PLACE =0.00

FINAL SURVEY	BY	DATE
SURVEYED		
PLOTTED		
TEMPLATE		
NOTE BOOK	AREAS	
NO.	AREAS CHECKED	

ORIGINAL SURVEY	BY	DATE
SURVEYED		
PLOTTED		
TEMPLATE		
NOTE BOOK	AREAS	
NO.	AREAS CHECKED	

FILE NAME = D8/6091-sht-xs-270.dgn	USER NAME = malopez	DESIGNED SJM	REVISED -
		DRAWN BAH	REVISED -
	PLOT SCALE = $SCALE$	CHECKED -	REVISED -
	PLOT DATE = 3/17/2011	DATE -	REVISED -

STATE OF ILLINOIS
DEPARTMENT OF TRANSPORTATION

CROSS SECTIONS
INTERSTATE I-270

SCALE: | SHEET NO. OF SHEETS | STA. 1230+49.00 TO STA. 1230+51.00

F.A.I. RTE.	SECTION	COUNTY	TOTAL SHEETS	SHEET NO.
270	60-1B-1	MADISON	712	605
		CONTRACT NO. 76A91		
	ILLINOIS FED. AID PROJECT			