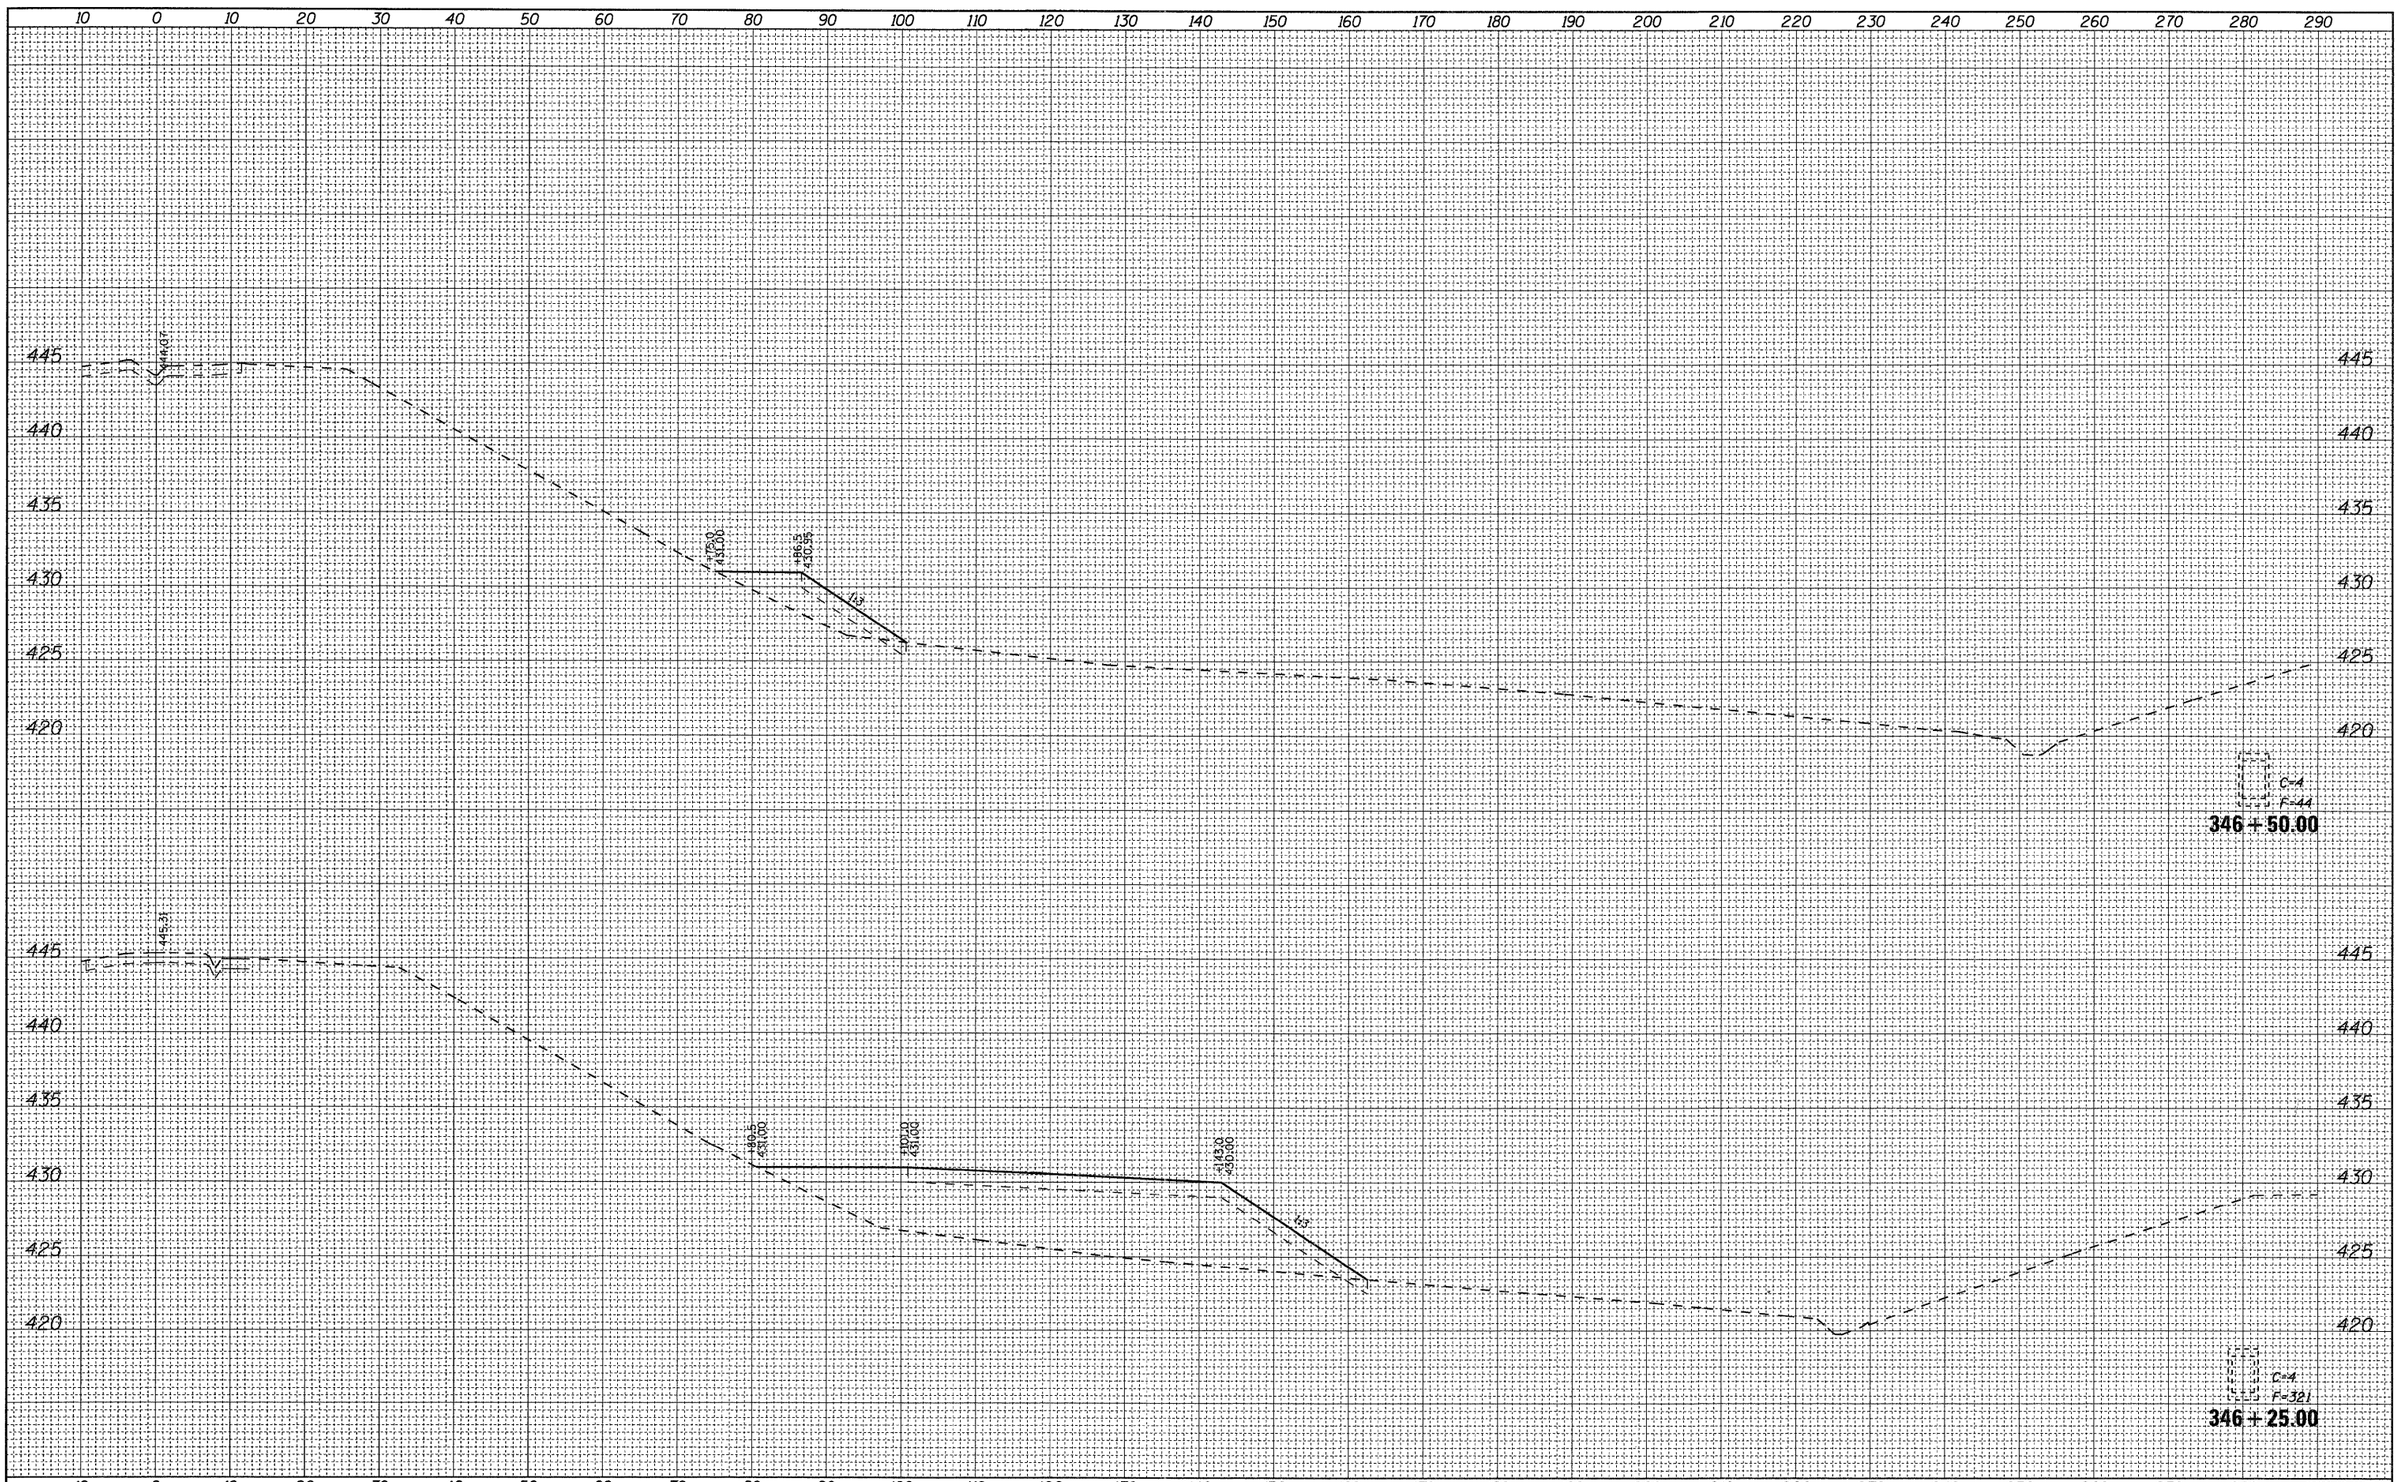

FINAL SURVEY — NOTE BOOK — NO.

SURVEYED — BY — DATE
PLOTTED
TEMPLATE
AREAS
AREAS CHECKED

ORIGINAL SURVEY — NOTE BOOK — NO.

SURVEYED — BY — DATE
PLOTTED
TEMPLATE
AREAS
AREAS CHECKED

FILE NAME = D876A91-Sht-XSSht-RLLRE-01.dgn	USER NAME = untitled	DESIGNED - CLS	REVISED -	STATE OF ILLINOIS DEPARTMENT OF TRANSPORTATION	CROSS SECTIONS RELOCATED LEVEE – STAGE L1	F.A.I. RTE.	SECTION	COUNTY	TOTAL SHEETS	SHEET NO.
		DRAWN - MAM	REVISED -			270	60-1B-1	MADISON	712	650
	PLOT SCALE = 10.0000 ' / IN.	CHECKED - CLS	REVISED -					CONTRACT NO. 76A91		
	PLOT DATE = 3/15/2011	DATE - 3/18/2011	REVISED -		SCALE: 1"=(H)10'(V)5' SHEET NO. 18 OF 18 SHEETS STA. 346+25.00 TO STA. 346+50.00			ILLINOIS FED. AID PROJECT		

VOLKERT