FINAL SURVEY	NOTE BOOK	NO.
SURVEYED		
PLOTTED		
TEMPLATE		
AREAS		
AREAS CHECKED		

BY	DATE

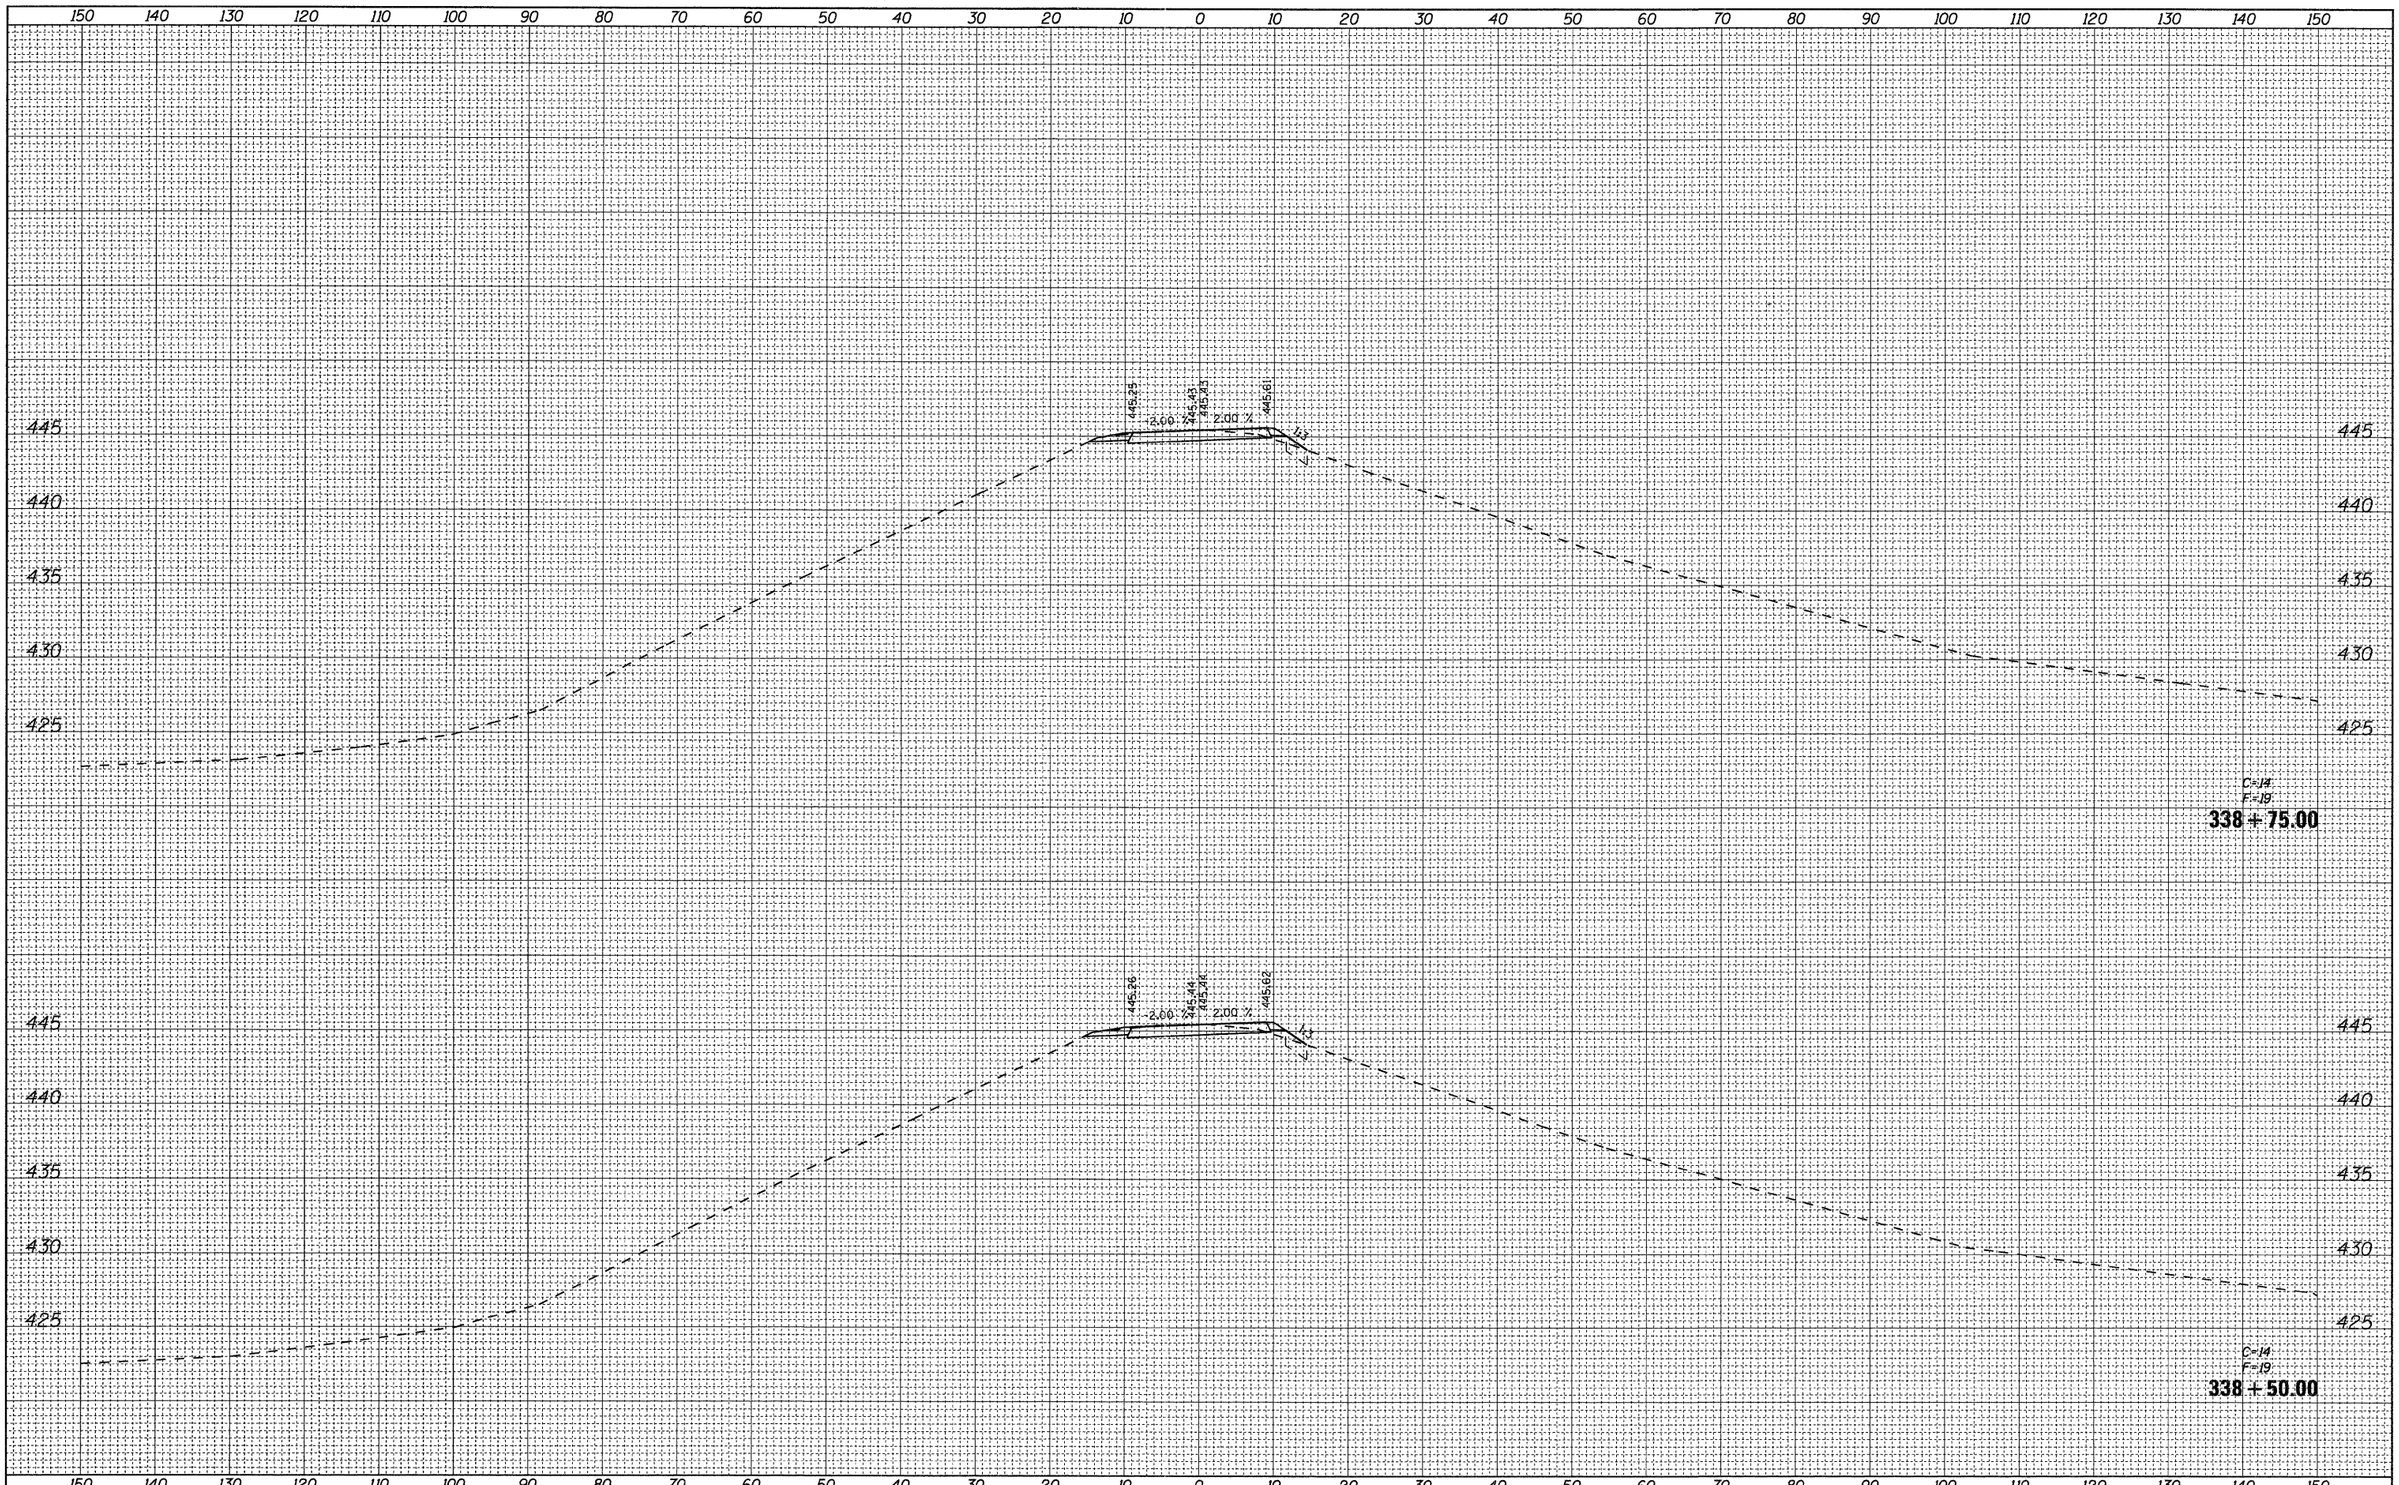

ORIGINAL SURVEY	NOTE BOOK	NO.
SURVEYED		
PLOTTED		
TEMPLATE		
AREAS		
AREAS CHECKED		

BY	DATE

FILE NAME = D876A91-Sht-XSSht-RLLRE-02.dgn	USER NAME = untitled	DESIGNED - CLS	REVISED -
		DRAWN - MAM	REVISED -
	PLOT SCALE = 10.0000 ' / IN.	CHECKED - CLS	REVISED -
VOLKERT	PLOT DATE = 3/15/2011	DATE - 3/18/2011	REVISED -

STATE OF ILLINOIS
DEPARTMENT OF TRANSPORTATION

CROSS SECTIONS
RELOCATED LEVEE – STAGE L2

SCALE: 1"=(H)10'(V)5' | SHEET NO. 17 OF 40 SHEETS | STA. 338+50.00 TO STA. 338+75.00

F.A.I. RTE.	SECTION	COUNTY	TOTAL SHEETS	SHEET NO.
270	60-1B-1	MADISON	712	667
		CONTRACT NO. 76A91		
		ILLINOIS FED. AID PROJECT		