FINAL SURVEY		BY	DATE
	SURVEYED		
	PLOTTED		
NOTE BOOK	TEMPLATE		
	AREAS		
NO.	AREAS CHECKED		

ORIGINAL SURVEY		BY	DATE
	SURVEYED		
	PLOTTED		
NOTE BOOK	TEMPLATE		
	AREAS		
NO.	AREAS CHECKED		

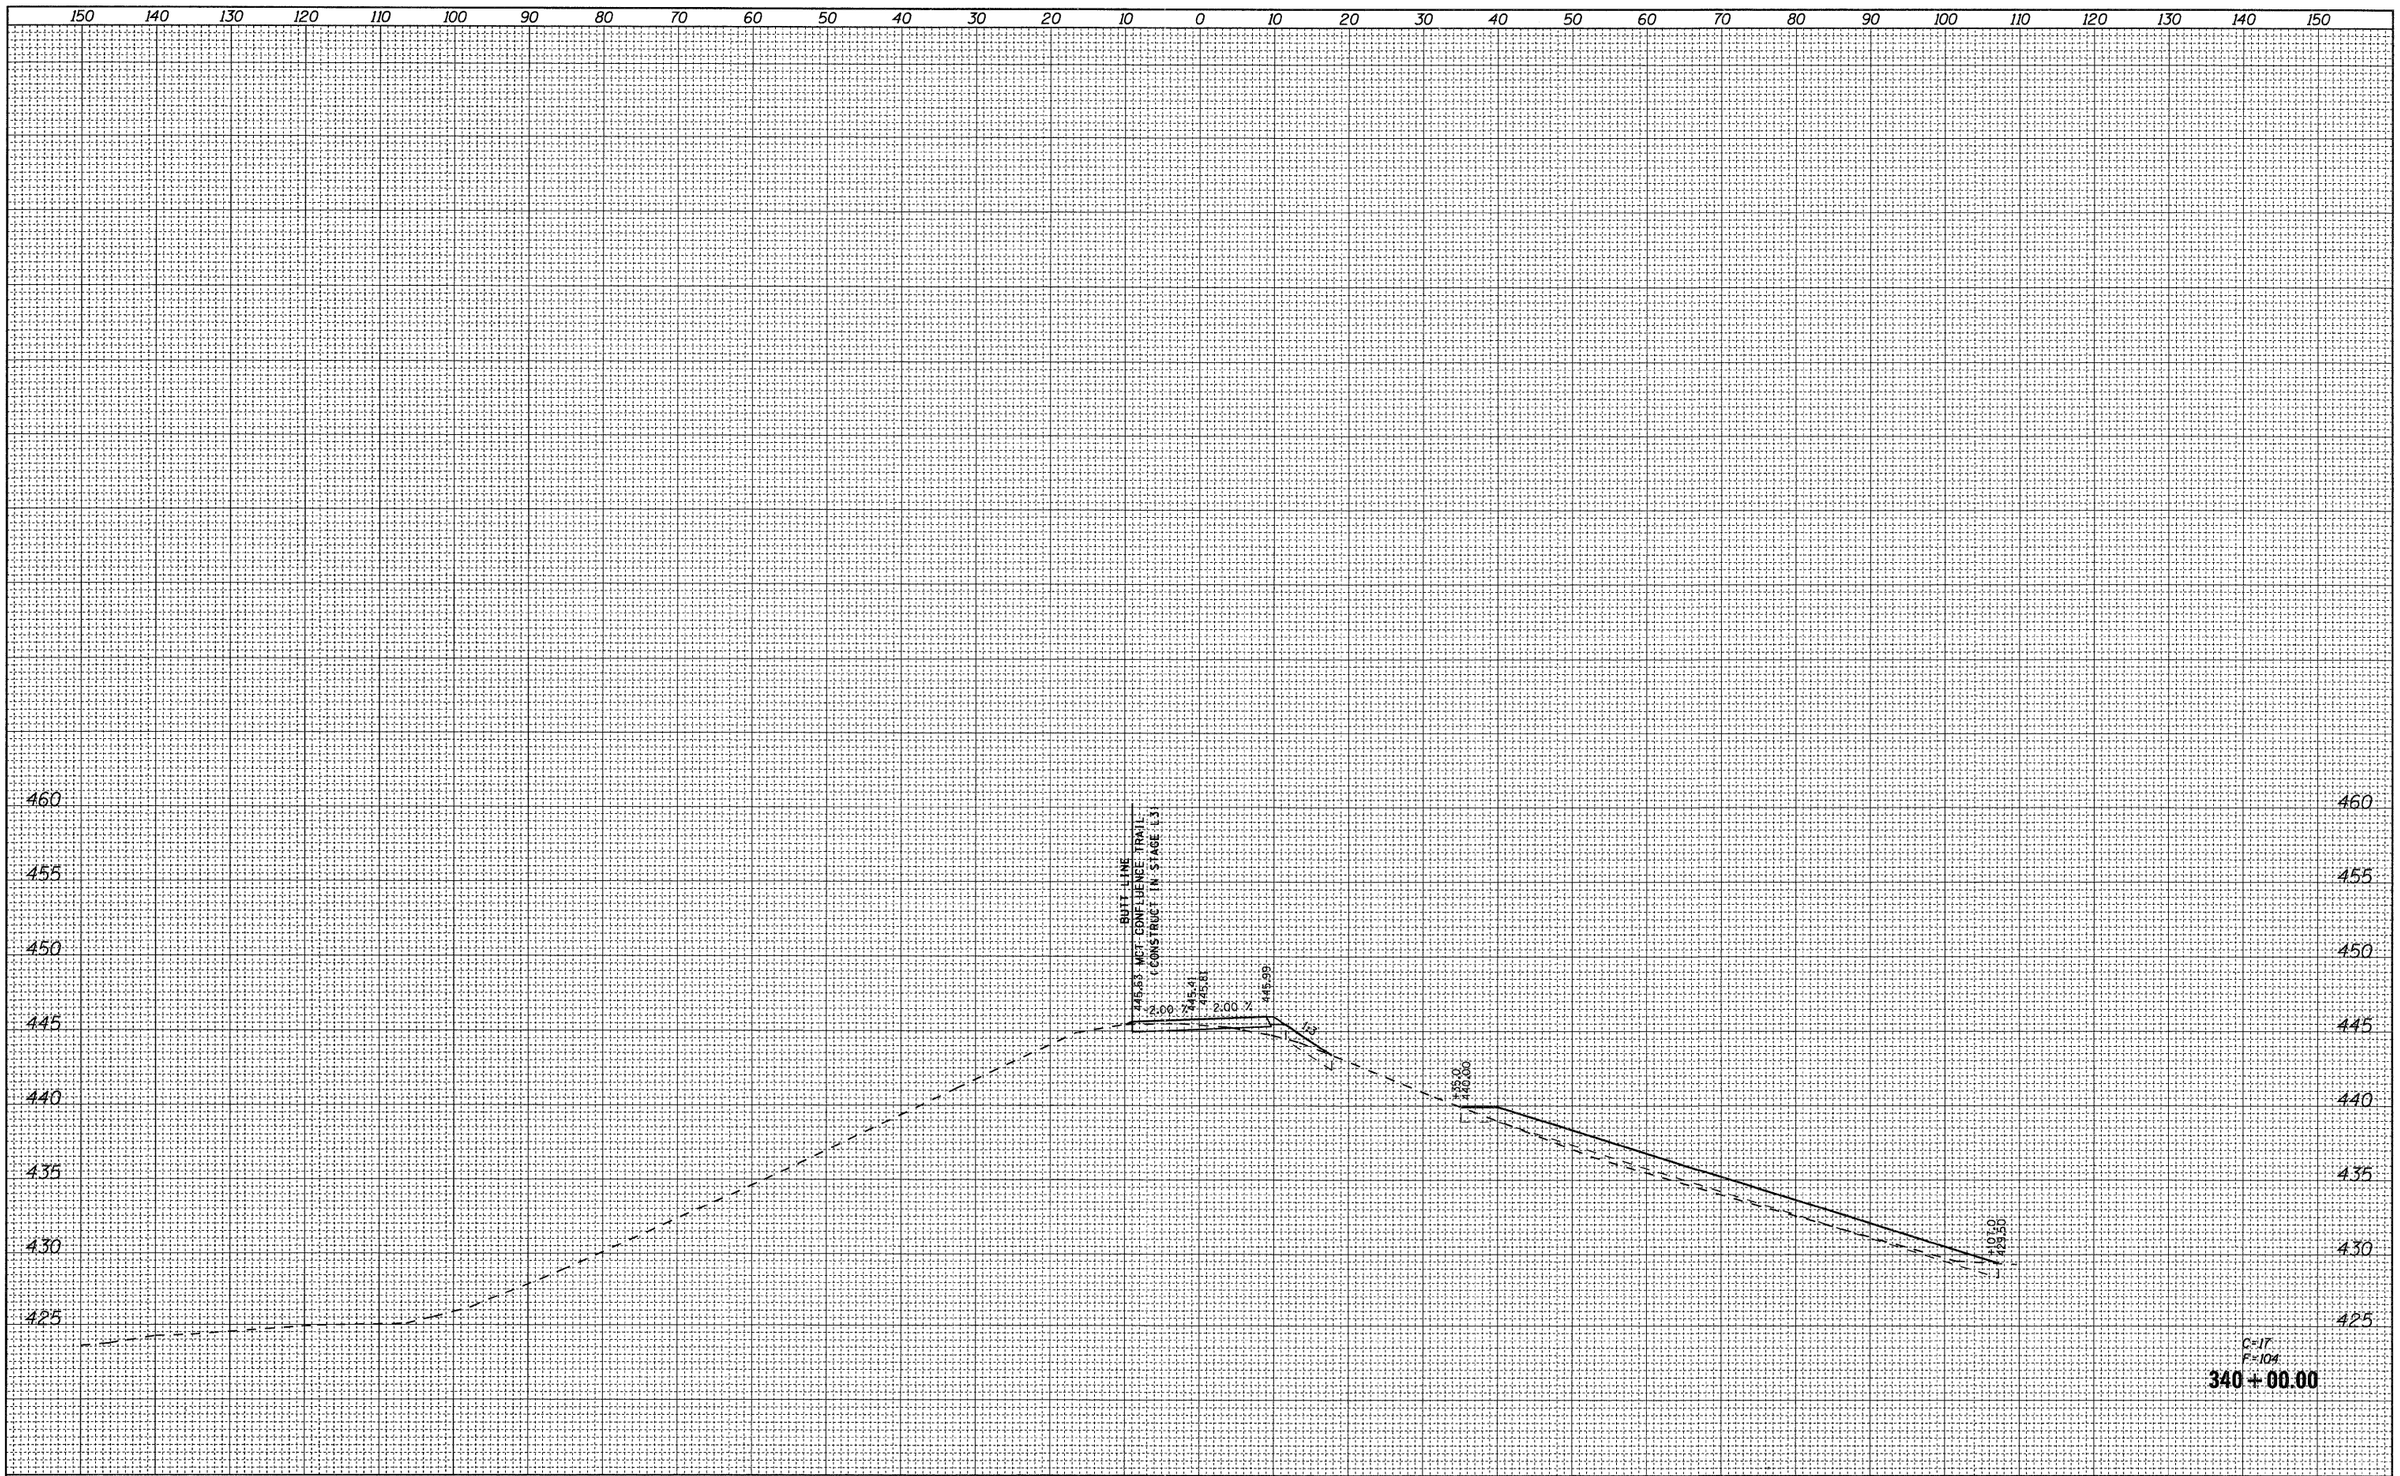

FILE NAME = D076A91-Sht-XSSht-RLLRE-02.dgn	USER NAME = untitled	DESIGNED - CLS	REVISED -	**STATE OF ILLINOIS DEPARTMENT OF TRANSPORTATION**	**CROSS SECTIONS RELOCATED LEVEE – STAGE L2**
VOLKERT		DRAWN - MAM	REVISED -		SCALE: 1"=(H)10'(V)5' SHEET NO. 20 OF 40 SHEETS STA. 340+00.00 TO STA. 340+00.00
	PLOT SCALE = 10.0000 ' / IN.	CHECKED - CLS	REVISED -		
	PLOT DATE = 3/15/2011	DATE - 3/18/2011	REVISED -		

F.A.I. RTE.	SECTION	COUNTY	TOTAL SHEETS	SHEET NO.
270	60-1B-1	MADISON	712	670
		CONTRACT NO. 76A91		
		ILLINOIS FED. AID PROJECT		