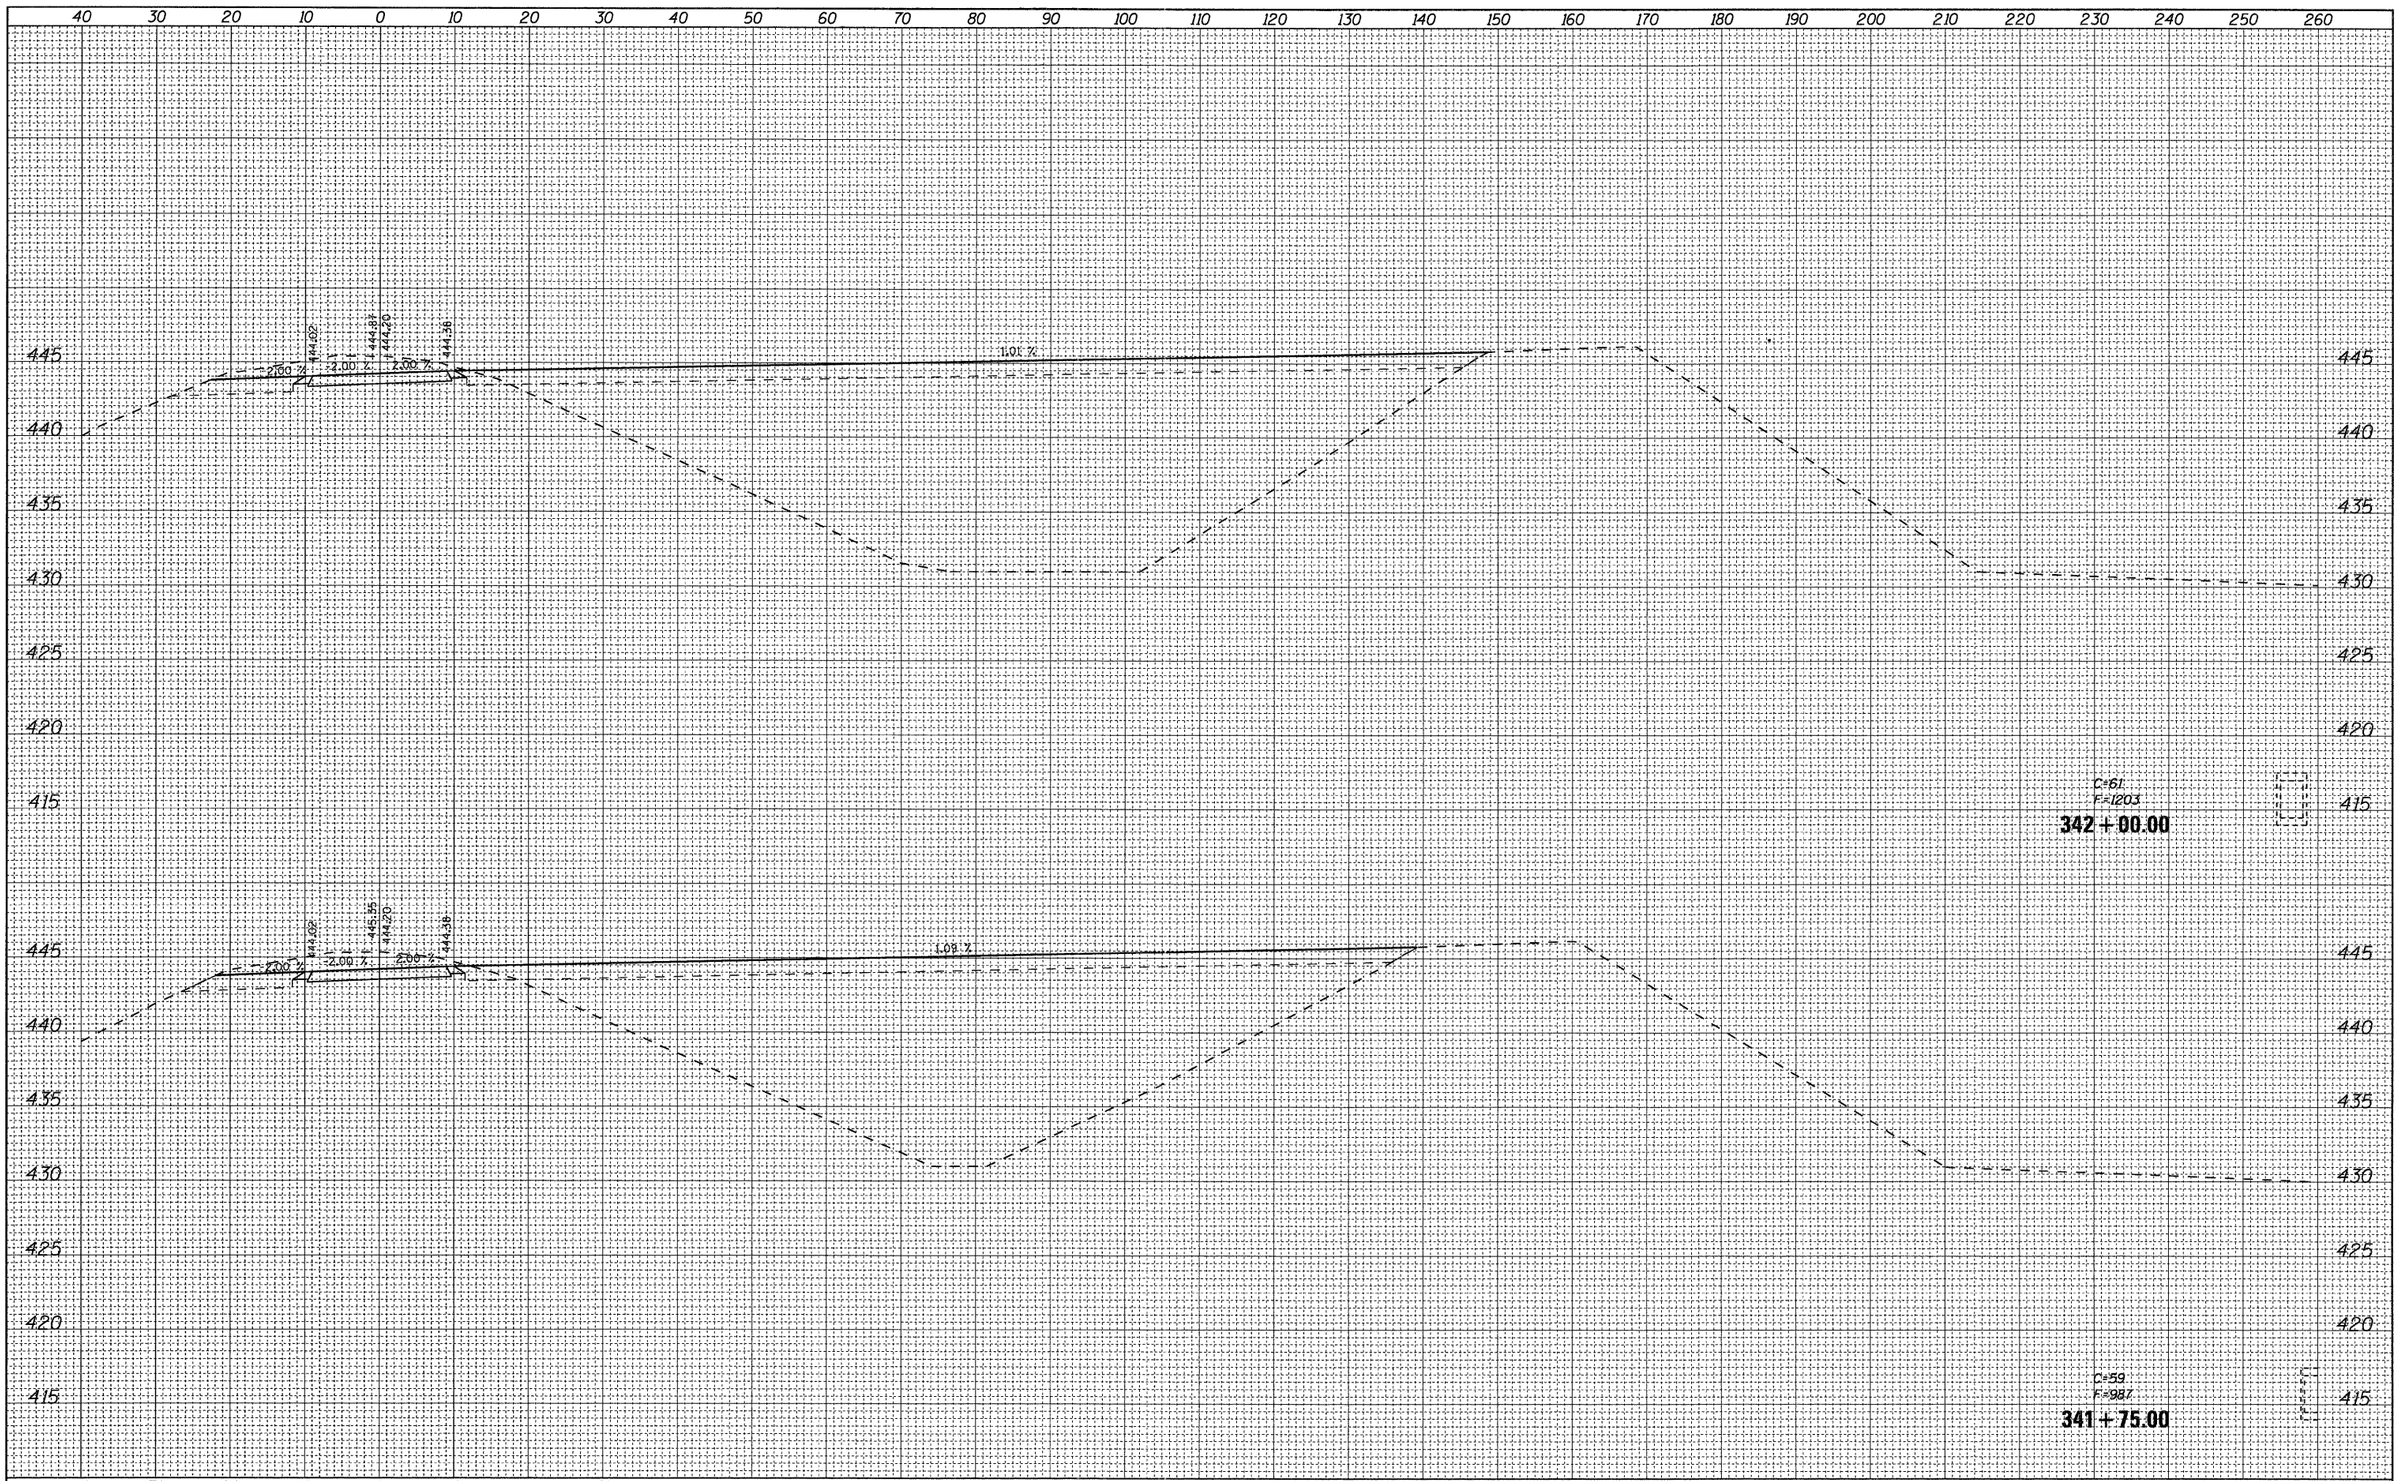

FINAL SURVEY

NOTE BOOK	BY	DATE
NO.		
SURVEYED		
PLOTTED		
TEMPLATE		
AREAS		
AREAS CHECKED		

ORIGINAL SURVEY

NOTE BOOK	BY	DATE
NO.		
SURVEYED		
PLOTTED		
TEMPLATE		
AREAS		
AREAS CHECKED		

FILE NAME = D876A91-Sht-XSSht-RLLRE-03.dgn	USER NAME = untitled	DESIGNED - CLS	REVISED -
		DRAWN - MAM	REVISED -
	PLOT SCALE = 10.0000 ' / IN.	CHECKED - CLS	REVISED -
	PLOT DATE = 3/15/2011	DATE - 3/18/2011	REVISED -

VOLKERT

STATE OF ILLINOIS
DEPARTMENT OF TRANSPORTATION

CROSS SECTIONS
RELOCATED LEVEE – STAGE L3

SCALE: 1"=(H)10'(V)5' | SHEET NO. 5 OF 17 SHEETS | STA. 341+75.00 TO STA. 342+00.00

F.A.I. RTE.	SECTION	COUNTY	TOTAL SHEETS	SHEET NO.
270	60-1B-1	MADISON	712	695
		CONTRACT NO. 76A91		
	ILLINOIS FED. AID PROJECT			