STATE OF ILLINOIS
DEPARTMENT OF TRANSPORTATION

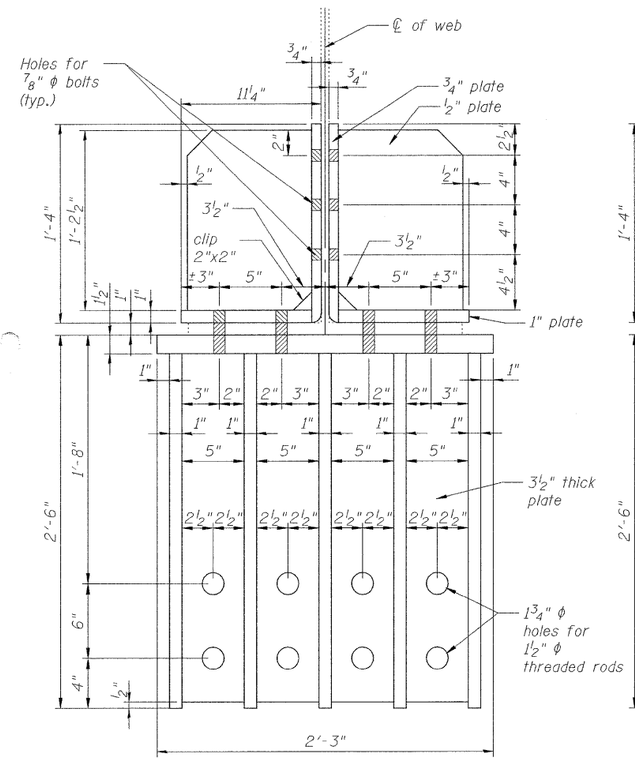

END VIEW

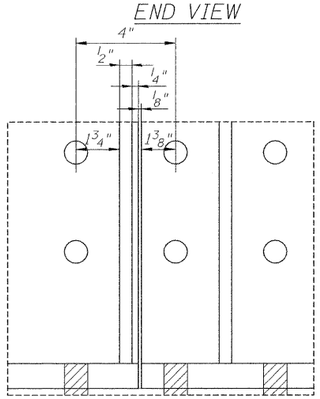

DETAIL "A"

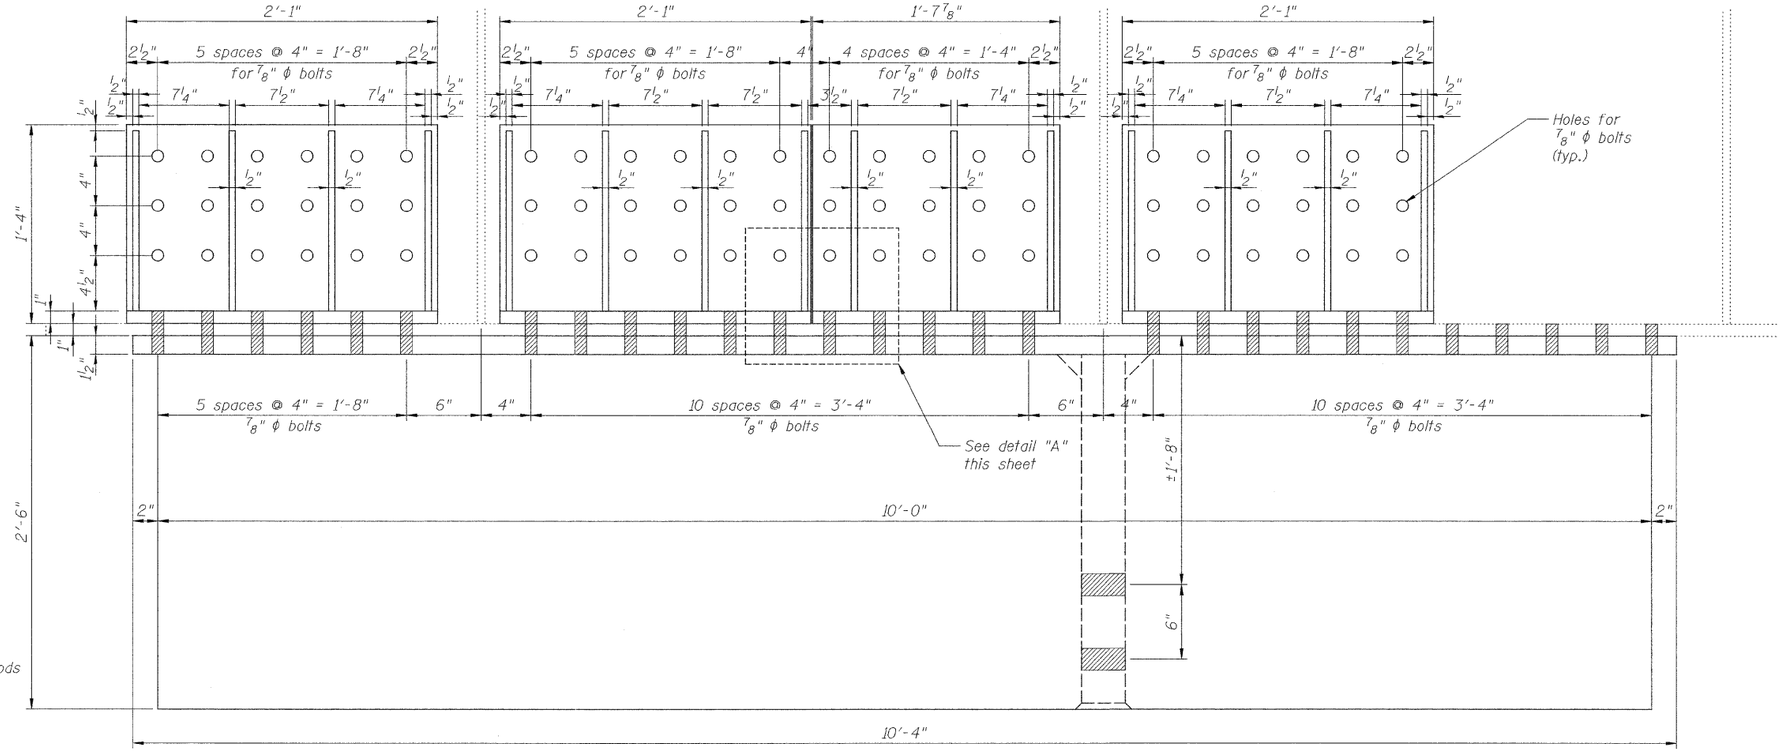

ELEVATION

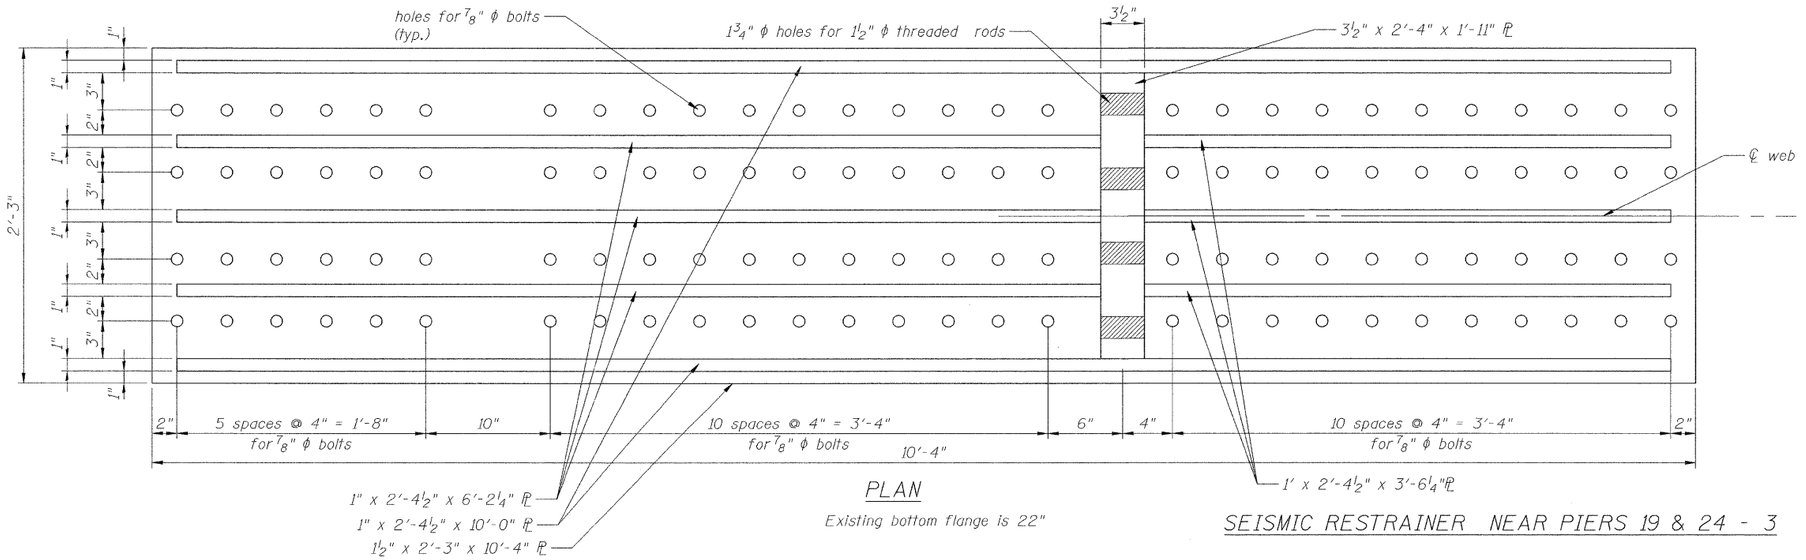

PLAN

Existing bottom flange is 22"

SEISMIC RESTRAINER NEAR PIERS 19 & 24 - 3

DETAILS FOR SEISMIC BRACKET "F"

DESIGNED	NJM
CHECKED	RM
DRAWN	JVK
CHECKED	NJM

PARSONS
400 WOODS MILL RD. SOUTH, SUITE 330
CHESTERFIELD. MO. 63017
PHONE: 314.434.2900

SHEET NO. 32	F.A.I. RTE.	SECTION	COUNTY	TOTAL SHEETS	SHEET NO.
36 SHEETS	270	60B-I-8	MADISON	49	45
			CONTRACT NO. 76A92		
	FED. ROAD DIST. NO. 8	ILLINOIS	FED. AID PROJECT		

L:\647178-Chain of Rocks\04 Design\CADD\Sheet Files\06020035-76A96-032-Restrainer-10.dgn