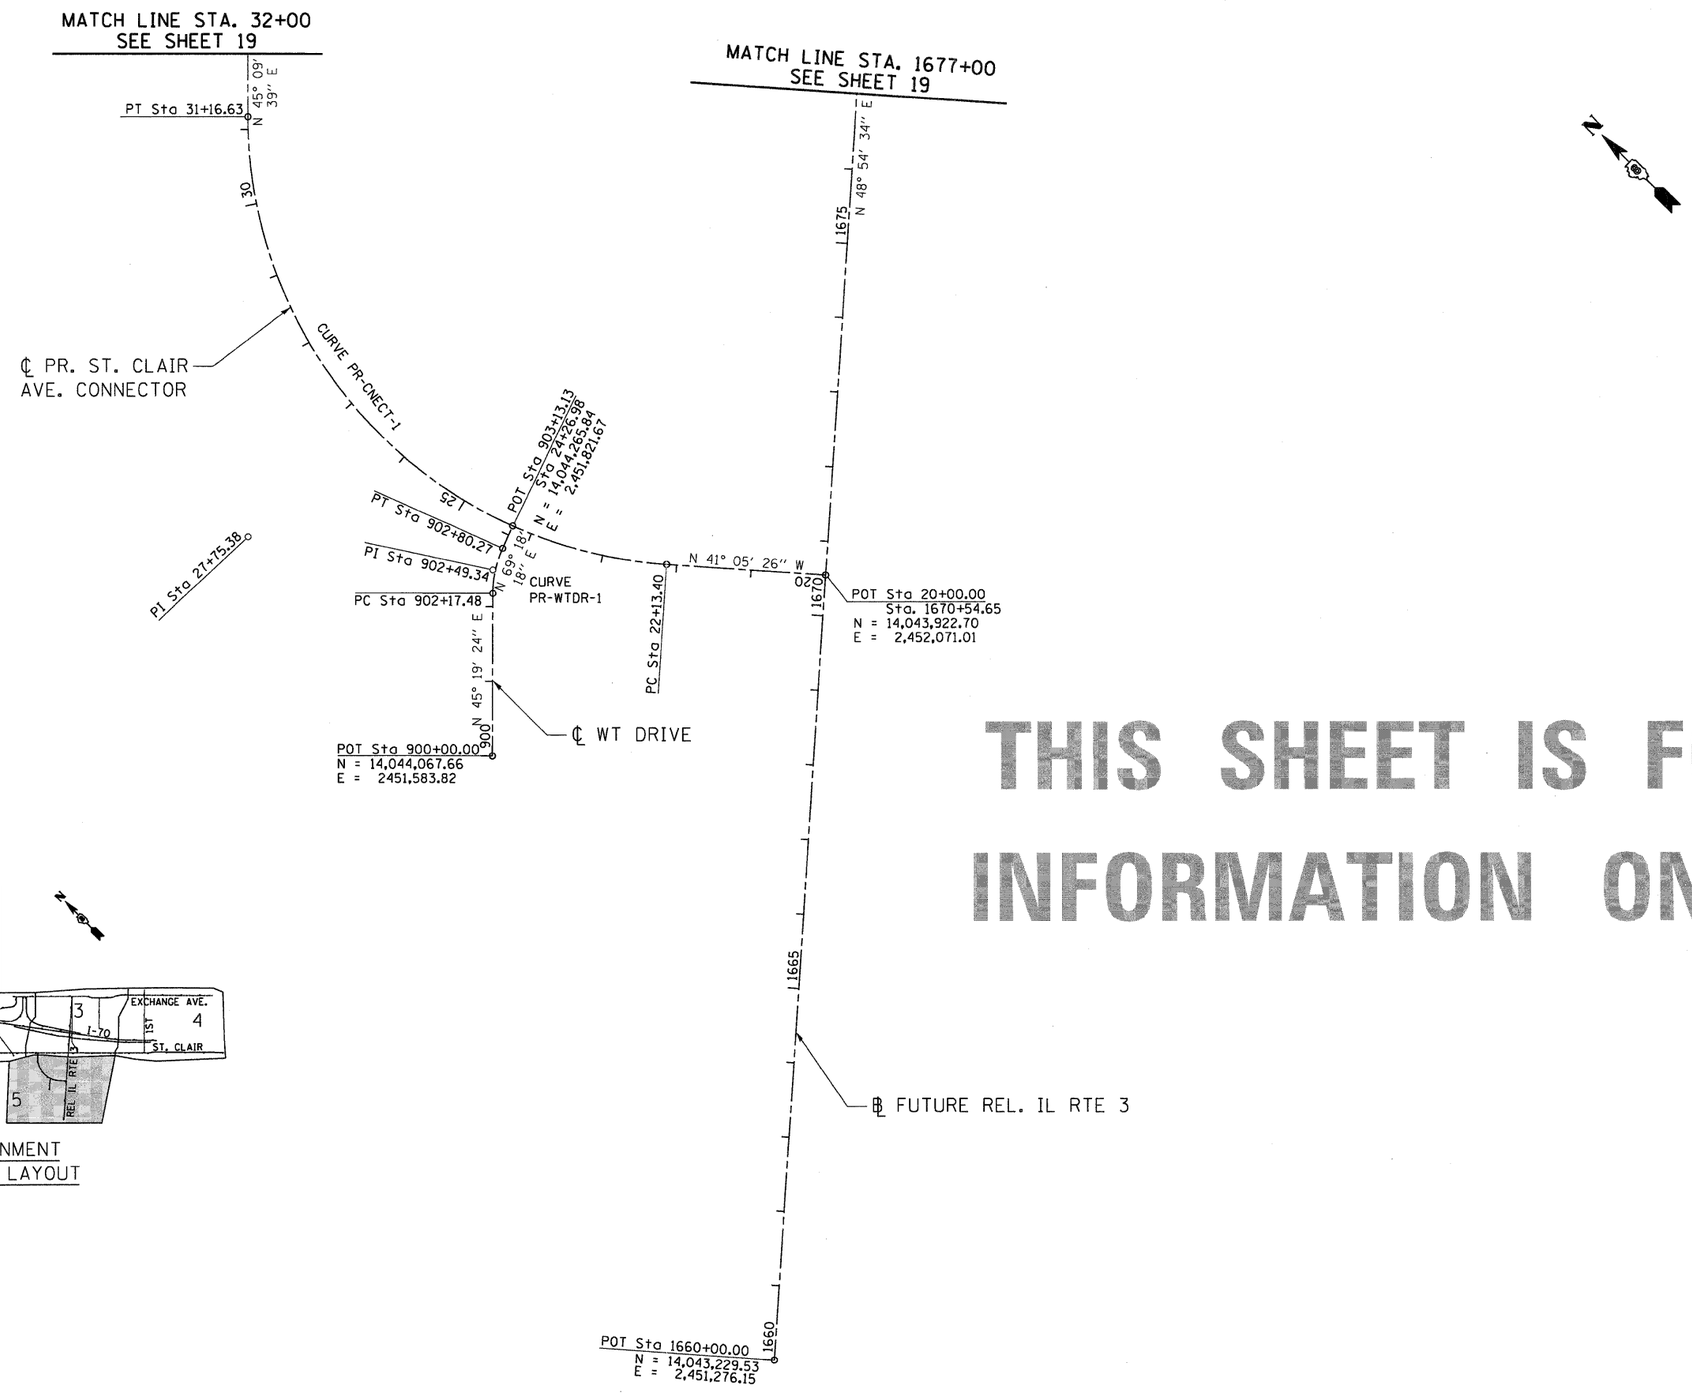

THIS SHEET IS FOR INFORMATION ONLY

NOTE:
CURVE INFORMATION IS LISTED
ON SHEET 22

FILE NAME = $FILEL$	USER NAME = $USER$	DESIGNED - JB	REVISED -	STATE OF ILLINOIS DEPARTMENT OF TRANSPORTATION	ALIGNMENTS, TIES & BENCHMARKS 5	F.A.P. RTE.	SECTION	COUNTY	TOTAL SHEETS	SHEET NO.
		DRAWN - JB	REVISED -			998	82-1A	ST. CLAIR	190	21
TENG TENG & ASSOCIATES, INC. ENGINEERS/ARCHITECTS/PLANNERS CHICAGO, ILLINOIS	PLOT SCALE = $SCALE$	CHECKED - ACL	REVISED -	I-70 CONNECTION		CONTRACT NO. 76C41				
	PLOT DATE = $DATE$	DATE - 02/04/11	REVISED -		SCALE: 1"=100' SHEET NO. OF SHEETS STA. TO STA.	FED. ROAD DIST. NO.	ILLINOIS	FED. AID PROJECT		

..\DBCONN-99-MOTIF1.DGN, ..\DBCONN-06-BORDER1.DGN, ..\DBCONN-11-ALIGNMENT2.DGN, ..\DBCONN-11-MOTIF1.DGN
2-04-2011, 15:50:00 BONDHUJO \\FS-0044\AM\VAULT_D-TRANS_07\2202\20868-001\CIVIL\CAD\99 ALL CONTRACTS\CONN\SHEETS CONTRACT 06\DBCONN-06-SHT-ALIGNTIEBM-3200.DGN