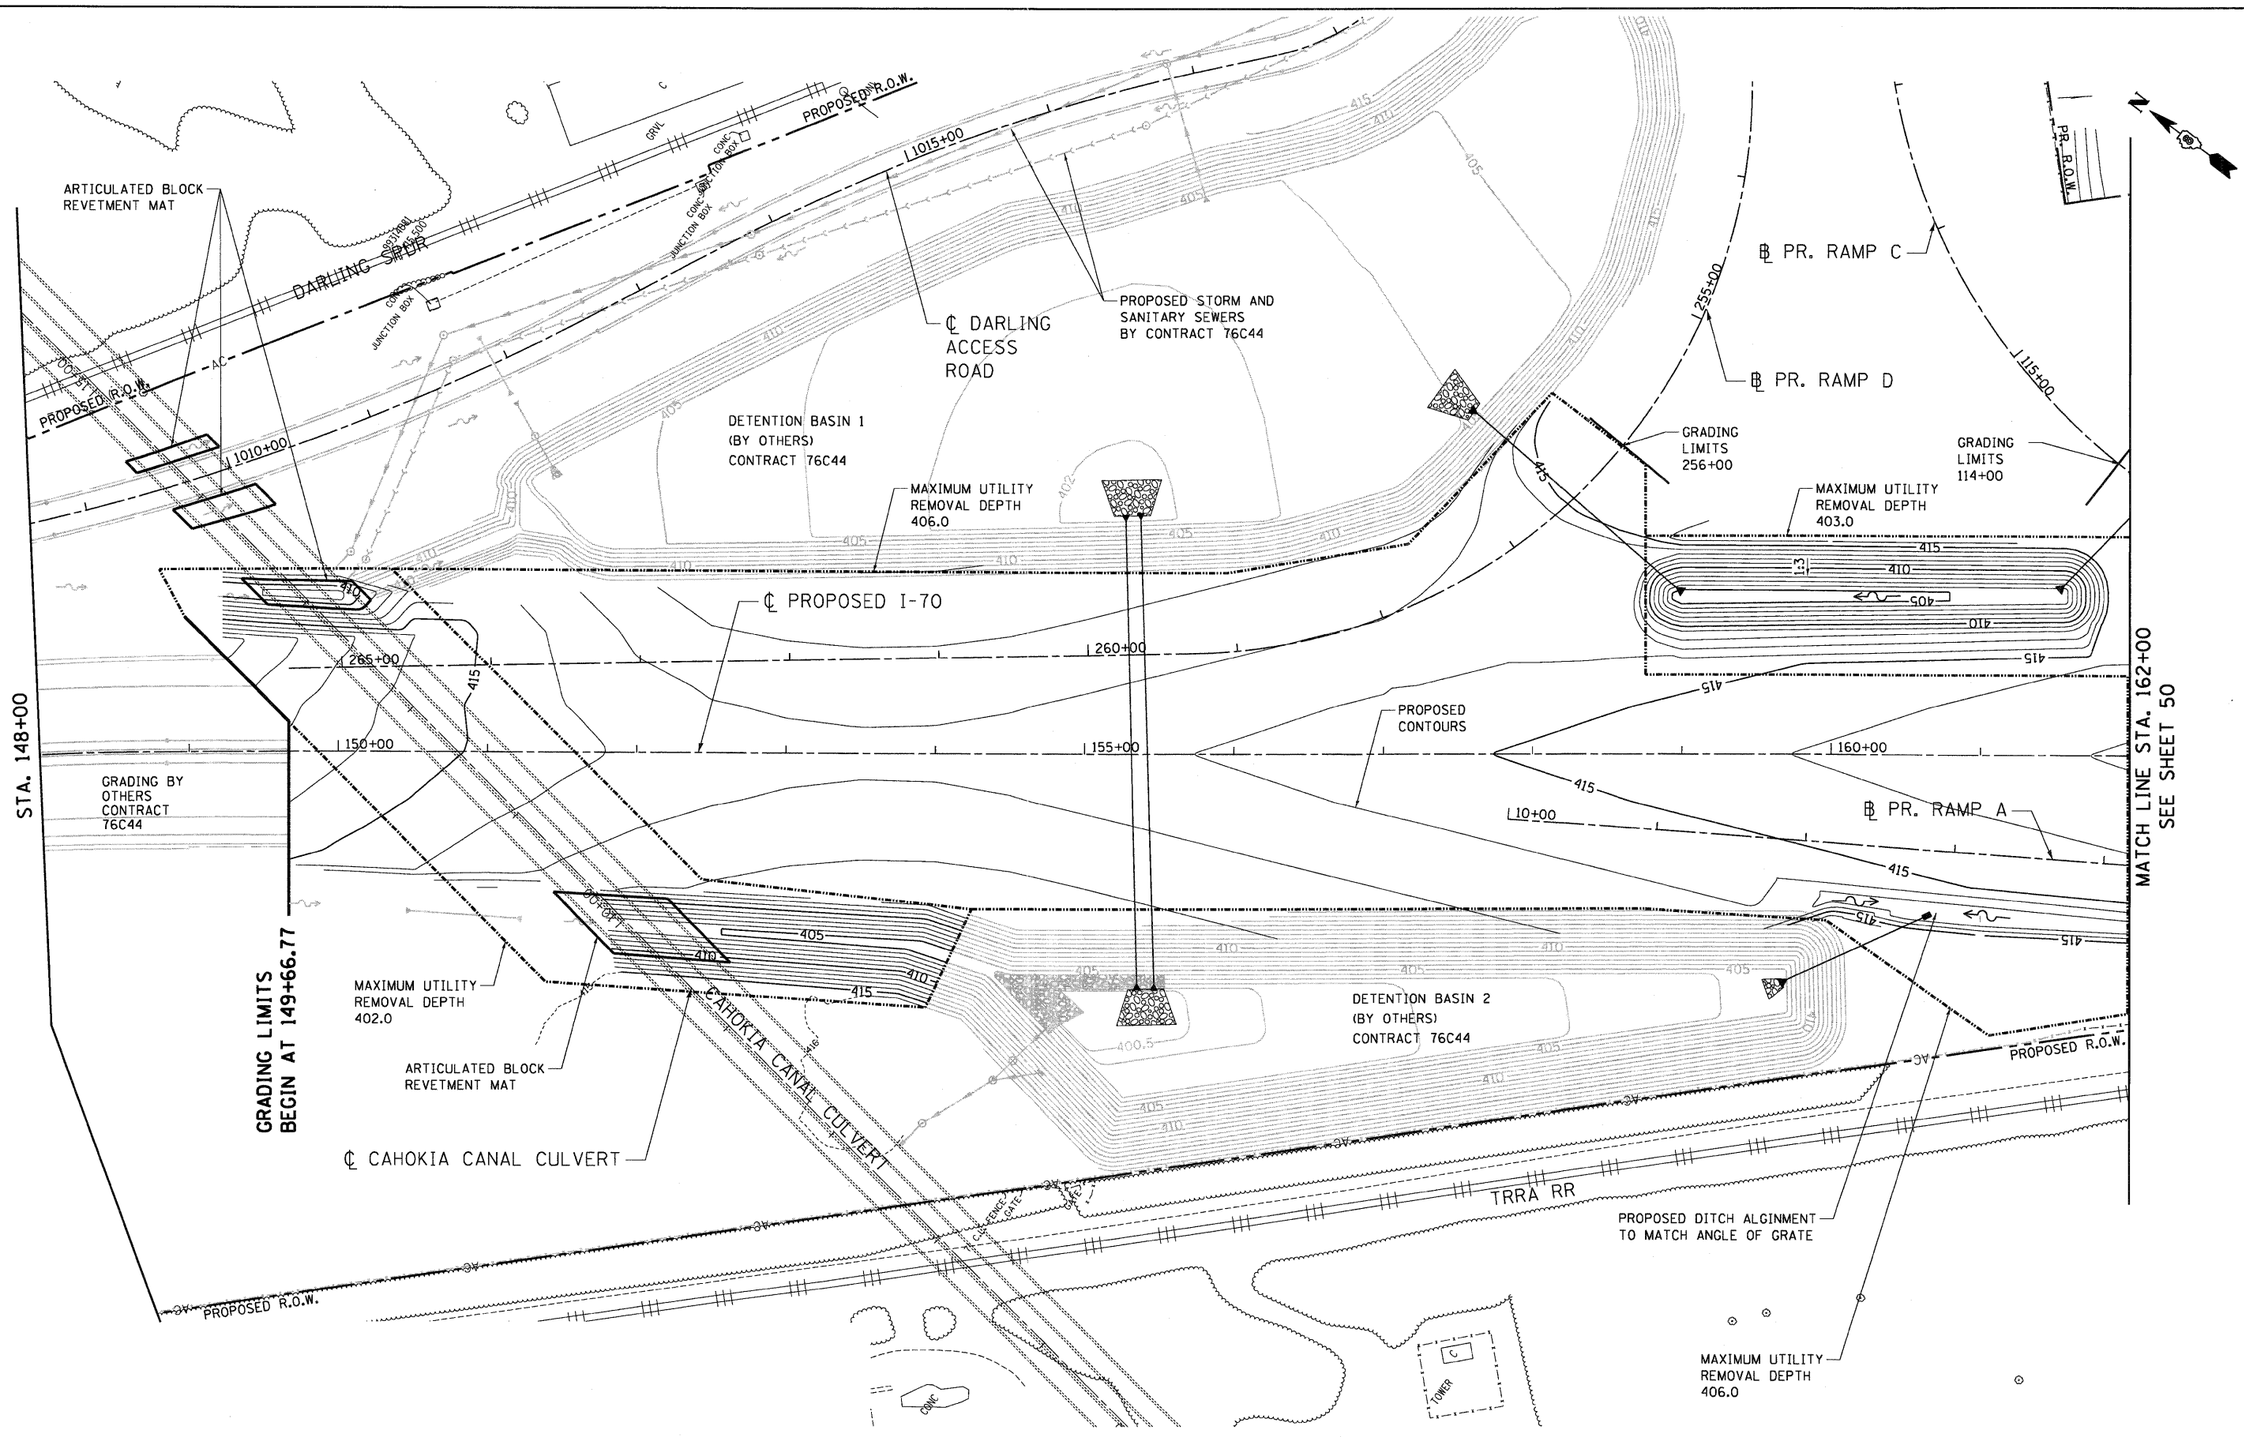

FILE NAME = $FILE$	USER NAME = $USER$	DESIGNED - JB	REVISED -	**STATE OF ILLINOIS DEPARTMENT OF TRANSPORTATION** I-70 CONNECTION	**PROPOSED I-70 PROPOSED GRADING PLANS STA. 148+00 TO STA. 162+00**				F.A.P. RTE.	SECTION	COUNTY	TOTAL SHEETS	SHEET NO.
		DRAWN - JB	REVISED -						998	82-1A	ST. CLAIR	190	49
TENG TENG & ASSOCIATES, INC. ENGINEERS/ARCHITECTS/PLANNERS CHICAGO, ILLINOIS	PLOT SCALE = $SCALE$	CHECKED - ACL	REVISED -		SCALE: 1"=50'	SHEET NO. OF SHEETS	STA.	TO STA.				CONTRACT NO. 76C41	
	PLOT DATE = $DATE$	DATE - 02/04/11	REVISED -						FED. ROAD DIST. NO.	ILLINOIS	FED. AID PROJECT		

..\DBCONN-99-MOTIFILDGN,..\DBCONN-06-BORDERI.DGN,..\DBCONN-99-LAYOUTI.DGN,..\DBCONN-06-LEGENDI.DGN,..\DBCONN-05-MOTIFILDGN,..\DBCONN-06-MOTIFILDGN,..\DBCONN-11-MOTIFI.DGN
5-24-2011, 17:54:42 BONDHAJD \\FS-0044\VMV\VAULT\D-TRANS 07\2282\26888-00R\CIVIL\CAD\99 ALL CONTRACTS\DOWNSHEETS CONTRACT 06\DBCONN-06-SHT-LANDSCAPI-14800.DGN