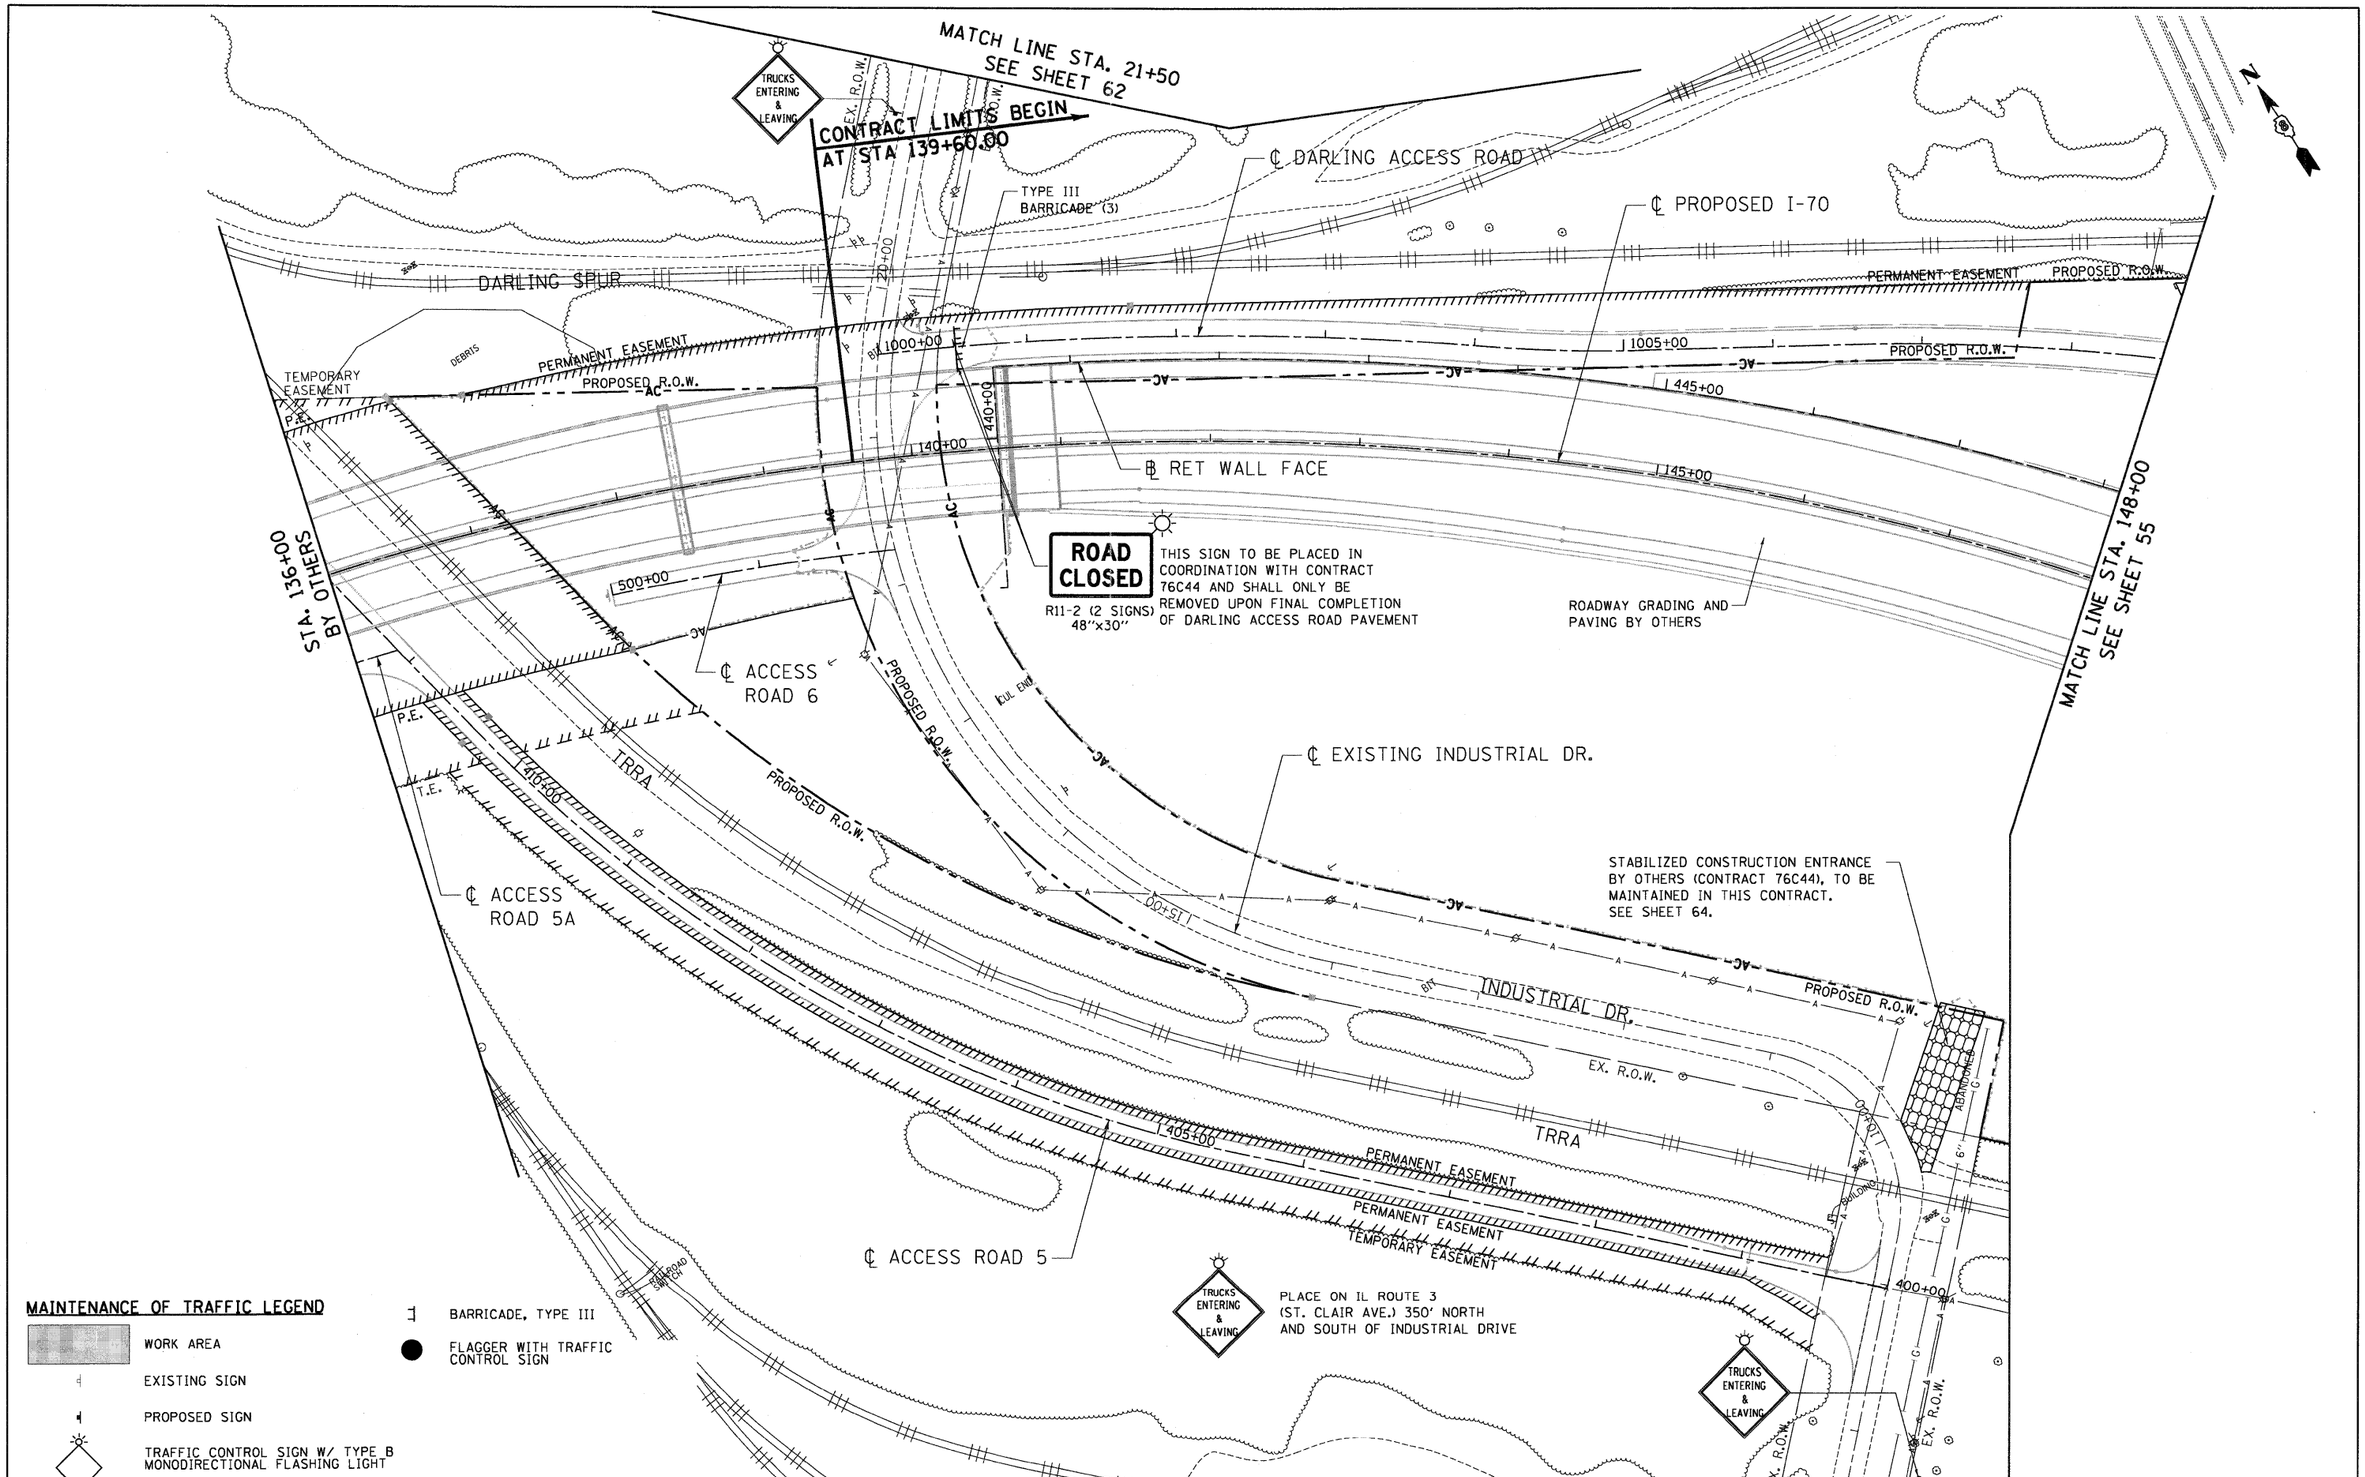


| | | | | | | | | | |
|---|---|---|---|---|---|---|---|---|---|
| FILE NAME = $FILEL$ | USER NAME = $USER$ | DESIGNED - JB | REVISED - | STATE OF ILLINOIS DEPARTMENT OF TRANSPORTATION | PROPOSED I-70 SUGGESTED STAGING AND MAINTENANCE OF TRAFFIC STA. 136+00 TO STA. 148+00 | F.A.P. RTE. 998 | SECTION 82-1A | COUNTY ST. CLAIR | TOTAL SHEETS 190 / SHEET NO. 54 |
| TENG TENG & ASSOCIATES, INC. ENGINEERS/ARCHITECTS/PLANNERS CHICAGO, ILLINOIS | PLOT SCALE = $SCALE$ | DRAWN - JB | REVISED - | I-70 CONNECTION | SCALE: 1"=50' SHEET NO. OF SHEETS STA. TO STA. | | | CONTRACT NO. 76C41 | |
| | PLOT DATE = $DATE$ | CHECKED - ACL | REVISED - | | | FED. ROAD DIST. NO. | ILLINOIS | FED. AID PROJECT | |
| | | DATE - 02/04/11 | REVISED - | | | | | | |

..\D8CONN-99-MOTIFI.DGN, ..\D8CONN-06-BORDER1.DGN, ..\D8CONN-06-MOTIFI.DGN, ..\D8CONN-06-LEGEND1.DGN, ..\D8CONN-05-MOTIFI.DGN
5-04-2011, 17:55:05 BONDHUJD \\FS-0044\AM\VAULT\D-TRANS.07\2202\20868-001\CIVIL\CAD\99 ALL CONTRACTS\CONN\SHEETS CONTRACT 06\D8CONN-06-SHT-STAGE1-13600.DGN