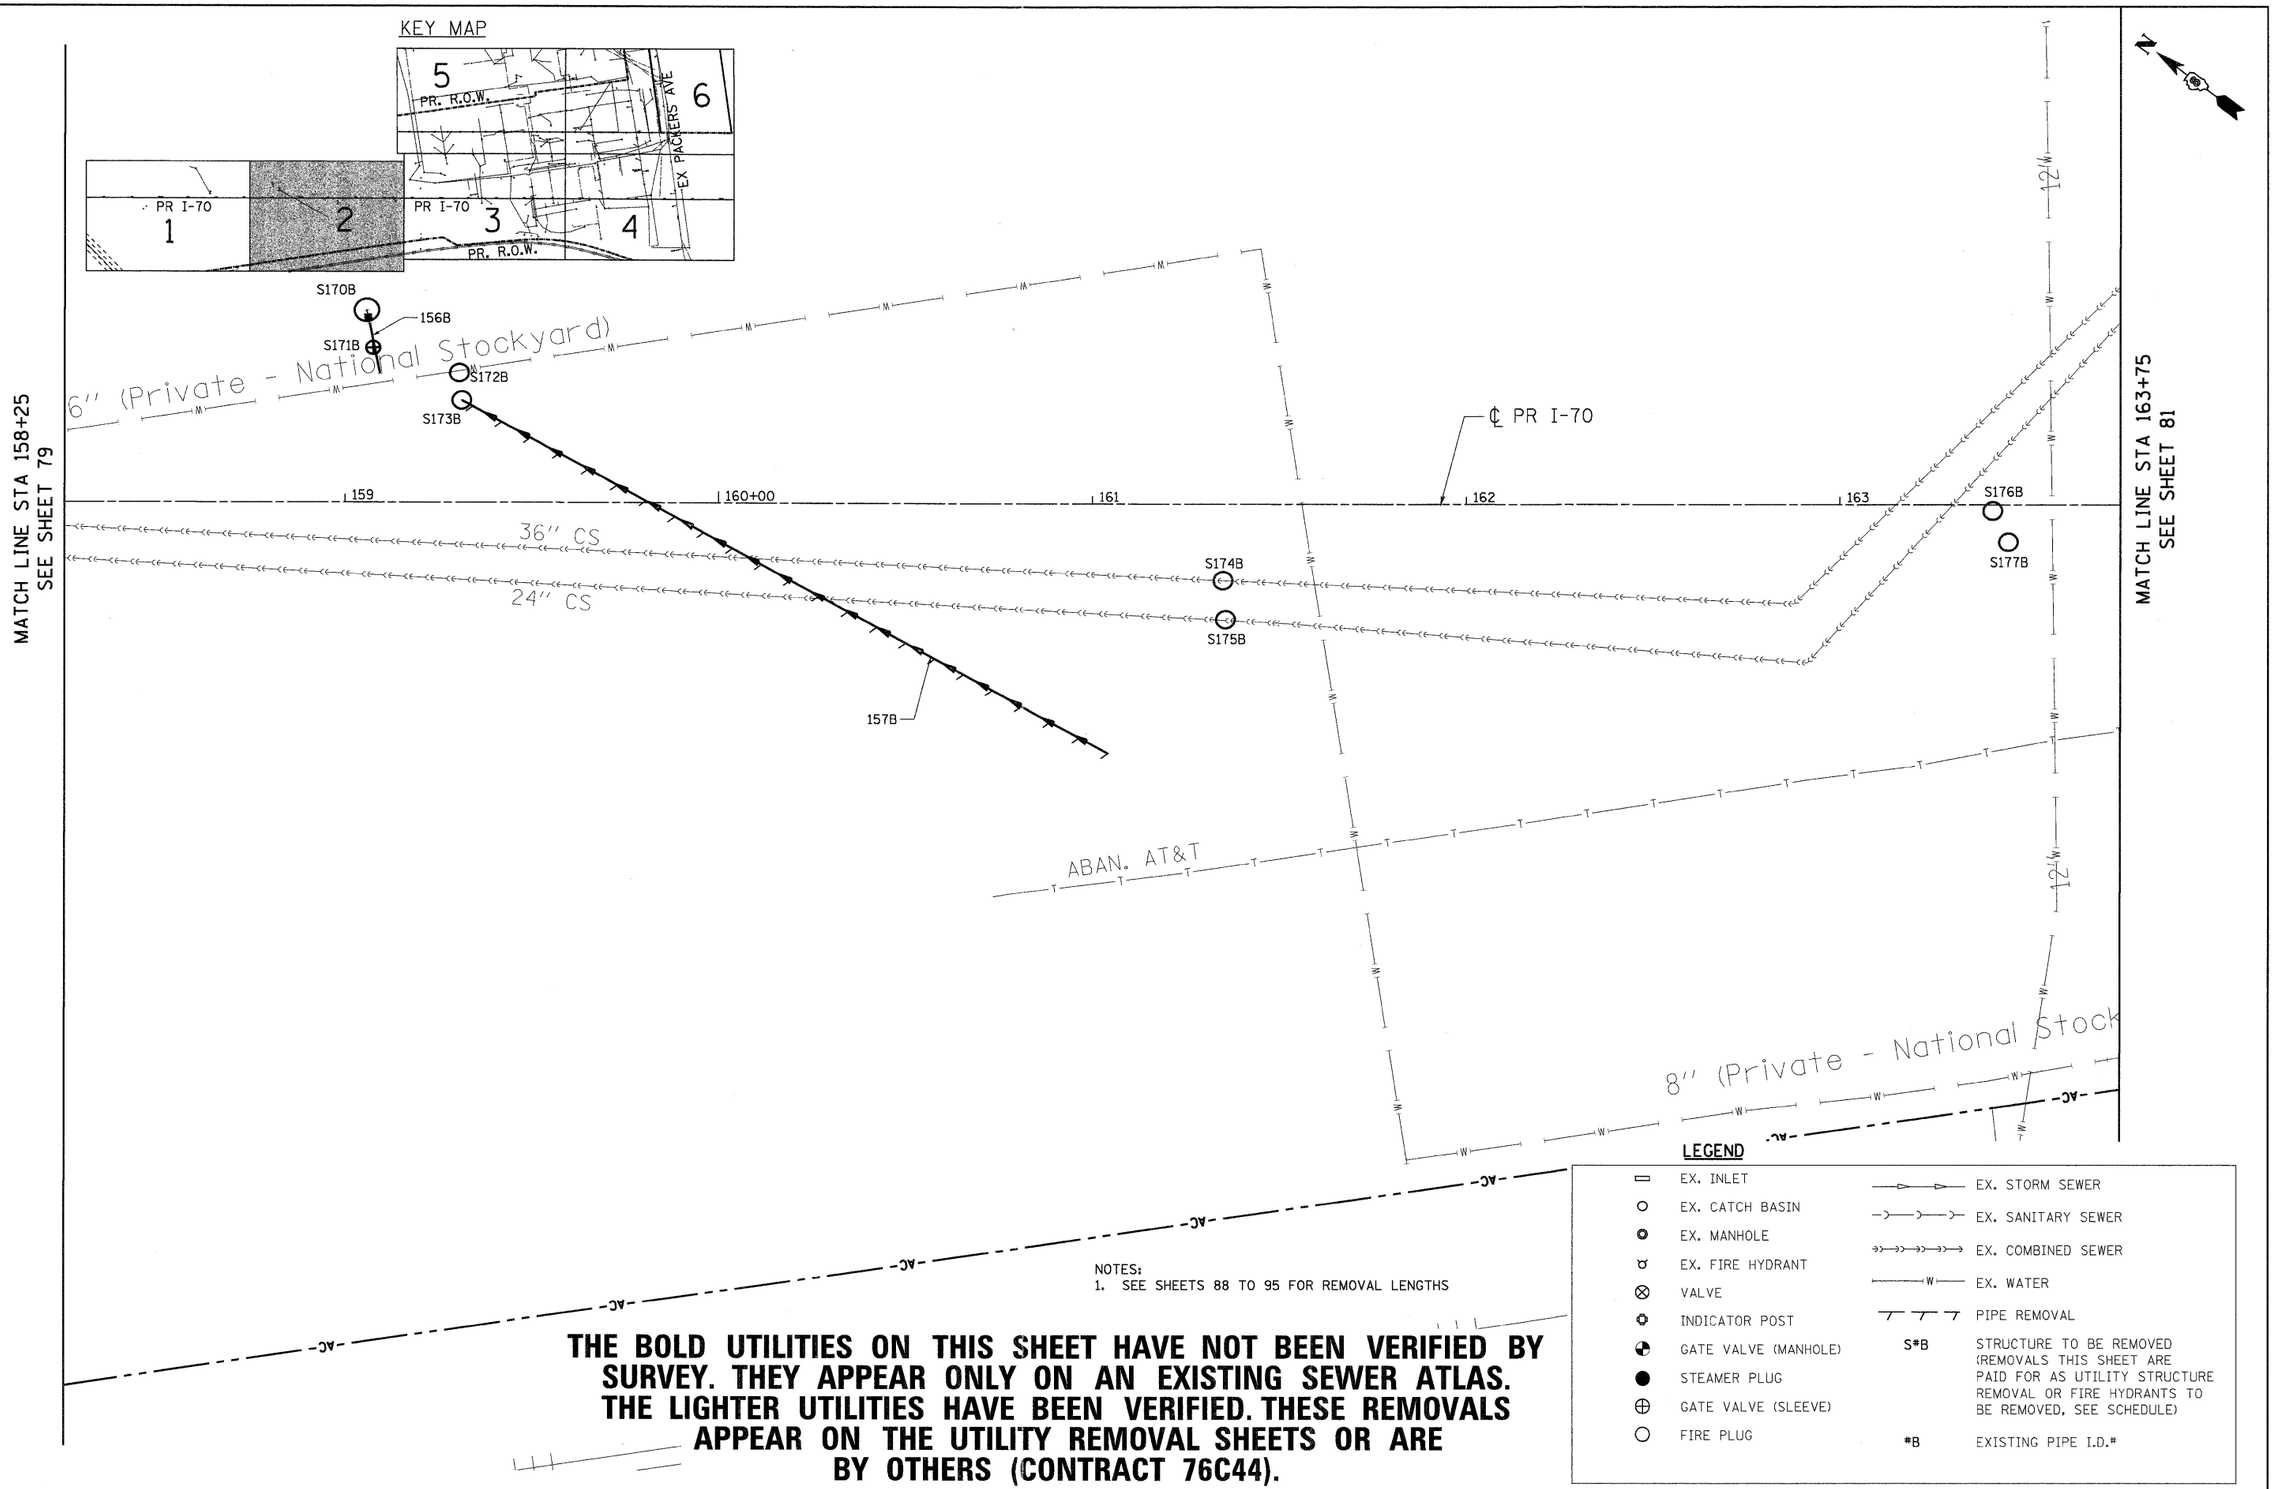

NOTES:
1. SEE SHEETS 88 TO 95 FOR REMOVAL LENGTHS

THE BOLD UTILITIES ON THIS SHEET HAVE NOT BEEN VERIFIED BY SURVEY. THEY APPEAR ONLY ON AN EXISTING SEWER ATLAS. THE LIGHTER UTILITIES HAVE BEEN VERIFIED. THESE REMOVALS APPEAR ON THE UTILITY REMOVAL SHEETS OR ARE BY OTHERS (CONTRACT 76C44).

LEGEND

▭	EX. INLET	—▷—▷—	EX. STORM SEWER
○	EX. CATCH BASIN	—›—›—	EX. SANITARY SEWER
◎	EX. MANHOLE	→→→→→	EX. COMBINED SEWER
☿	EX. FIRE HYDRANT	—W—	EX. WATER
⊗	VALVE	⊤ ⊤ ⊤	PIPE REMOVAL
✪	INDICATOR POST	S#B	STRUCTURE TO BE REMOVED (REMOVALS THIS SHEET ARE PAID FOR AS UTILITY STRUCTURE REMOVAL OR FIRE HYDRANTS TO BE REMOVED, SEE SCHEDULE)
◕	GATE VALVE (MANHOLE)		
●	STEAMER PLUG		
⊕	GATE VALVE (SLEEVE)		
○	FIRE PLUG	#B	EXISTING PIPE I.D.#

FILE NAME = $FILEL$	USER NAME = $USER$	DESIGNED - JB	REVISED -	STATE OF ILLINOIS DEPARTMENT OF TRANSPORTATION	PROPOSED I-70 EXISTING SEWER ATLAS 2	F.A.P. RTE.	SECTION	COUNTY	TOTAL SHEETS	SHEET NO.
		DRAWN - JB	REVISED -			998	82-1A	ST. CLAIR	190	80
TENG TENG & ASSOCIATES, INC. ENGINEERS/ARCHITECTS/PLANNERS CHICAGO, ILLINOIS	PLOT SCALE = $SCALE$	CHECKED - ACL	REVISED -	I-70 CONNECTION		CONTRACT NO. 76C41				
	PLOT DATE = $DATE$	DATE - 02/04/11	REVISED -		SCALE: 1"=20' SHEET NO. OF SHEETS STA. TO STA.	FED. ROAD DIST. NO.	ILLINOIS	FED. AID PROJECT		

..\D8CONN-99-MOTIF1.DGN, ..\D8CONN-06-BORDER1.DGN, ..\D8CONN-06-MOTIF1.DGN, ..\D8CONN-11-MOTIF1.DGN, ..\D8CONN-15-MOTIF1.DGN, ..\D8CONN-06-LAYOUT2.DGN, ..\D8CONN-06-LEGEND1.DGN, ..\D8CONN-05-MOTIF1.DGN
2-08-2011, 16:20:42 BONDHUJO \\FS-0044\AM\VAULT_D-TRANS_07\2202\20868-001\CIVIL\CAD\99 ALL CONTRACTS\CONN\SHEETS CONTRACT 06\D8CONN-06-SHT-DRNUTIL4-15825.DGN