THE BOLD UTILITIES ON THIS SHEET HAVE NOT BEEN VERIFIED BY SURVEY. THEY APPEAR ONLY ON AN EXISTING SEWER ATLAS. THE LIGHTER UTILITIES HAVE BEEN VERIFIED. THESE REMOVALS APPEAR ON THE UTILITY REMOVAL SHEETS OR ARE BY OTHERS (CONTRACT 76C44).

NOTES:
1. SEE SHEETS 88 TO 95 FOR REMOVAL LENGTHS

LEGEND

EX. INLET	EX. STORM SEWER
EX. CATCH BASIN	EX. SANITARY SEWER
EX. MANHOLE	EX. COMBINED SEWER
EX. FIRE HYDRANT	EX. WATER
VALVE	PIPE REMOVAL
INDICATOR POST	S#B STRUCTURE TO BE REMOVED (REMOVALS THIS SHEET ARE PAID FOR AS UTILITY STRUCTURE REMOVAL OR FIRE HYDRANTS TO BE REMOVED, SEE SCHEDULE)
GATE VALVE (MANHOLE)	
STEAMER PLUG	
GATE VALVE (SLEEVE)	
FIRE PLUG	#B EXISTING PIPE I.D.#

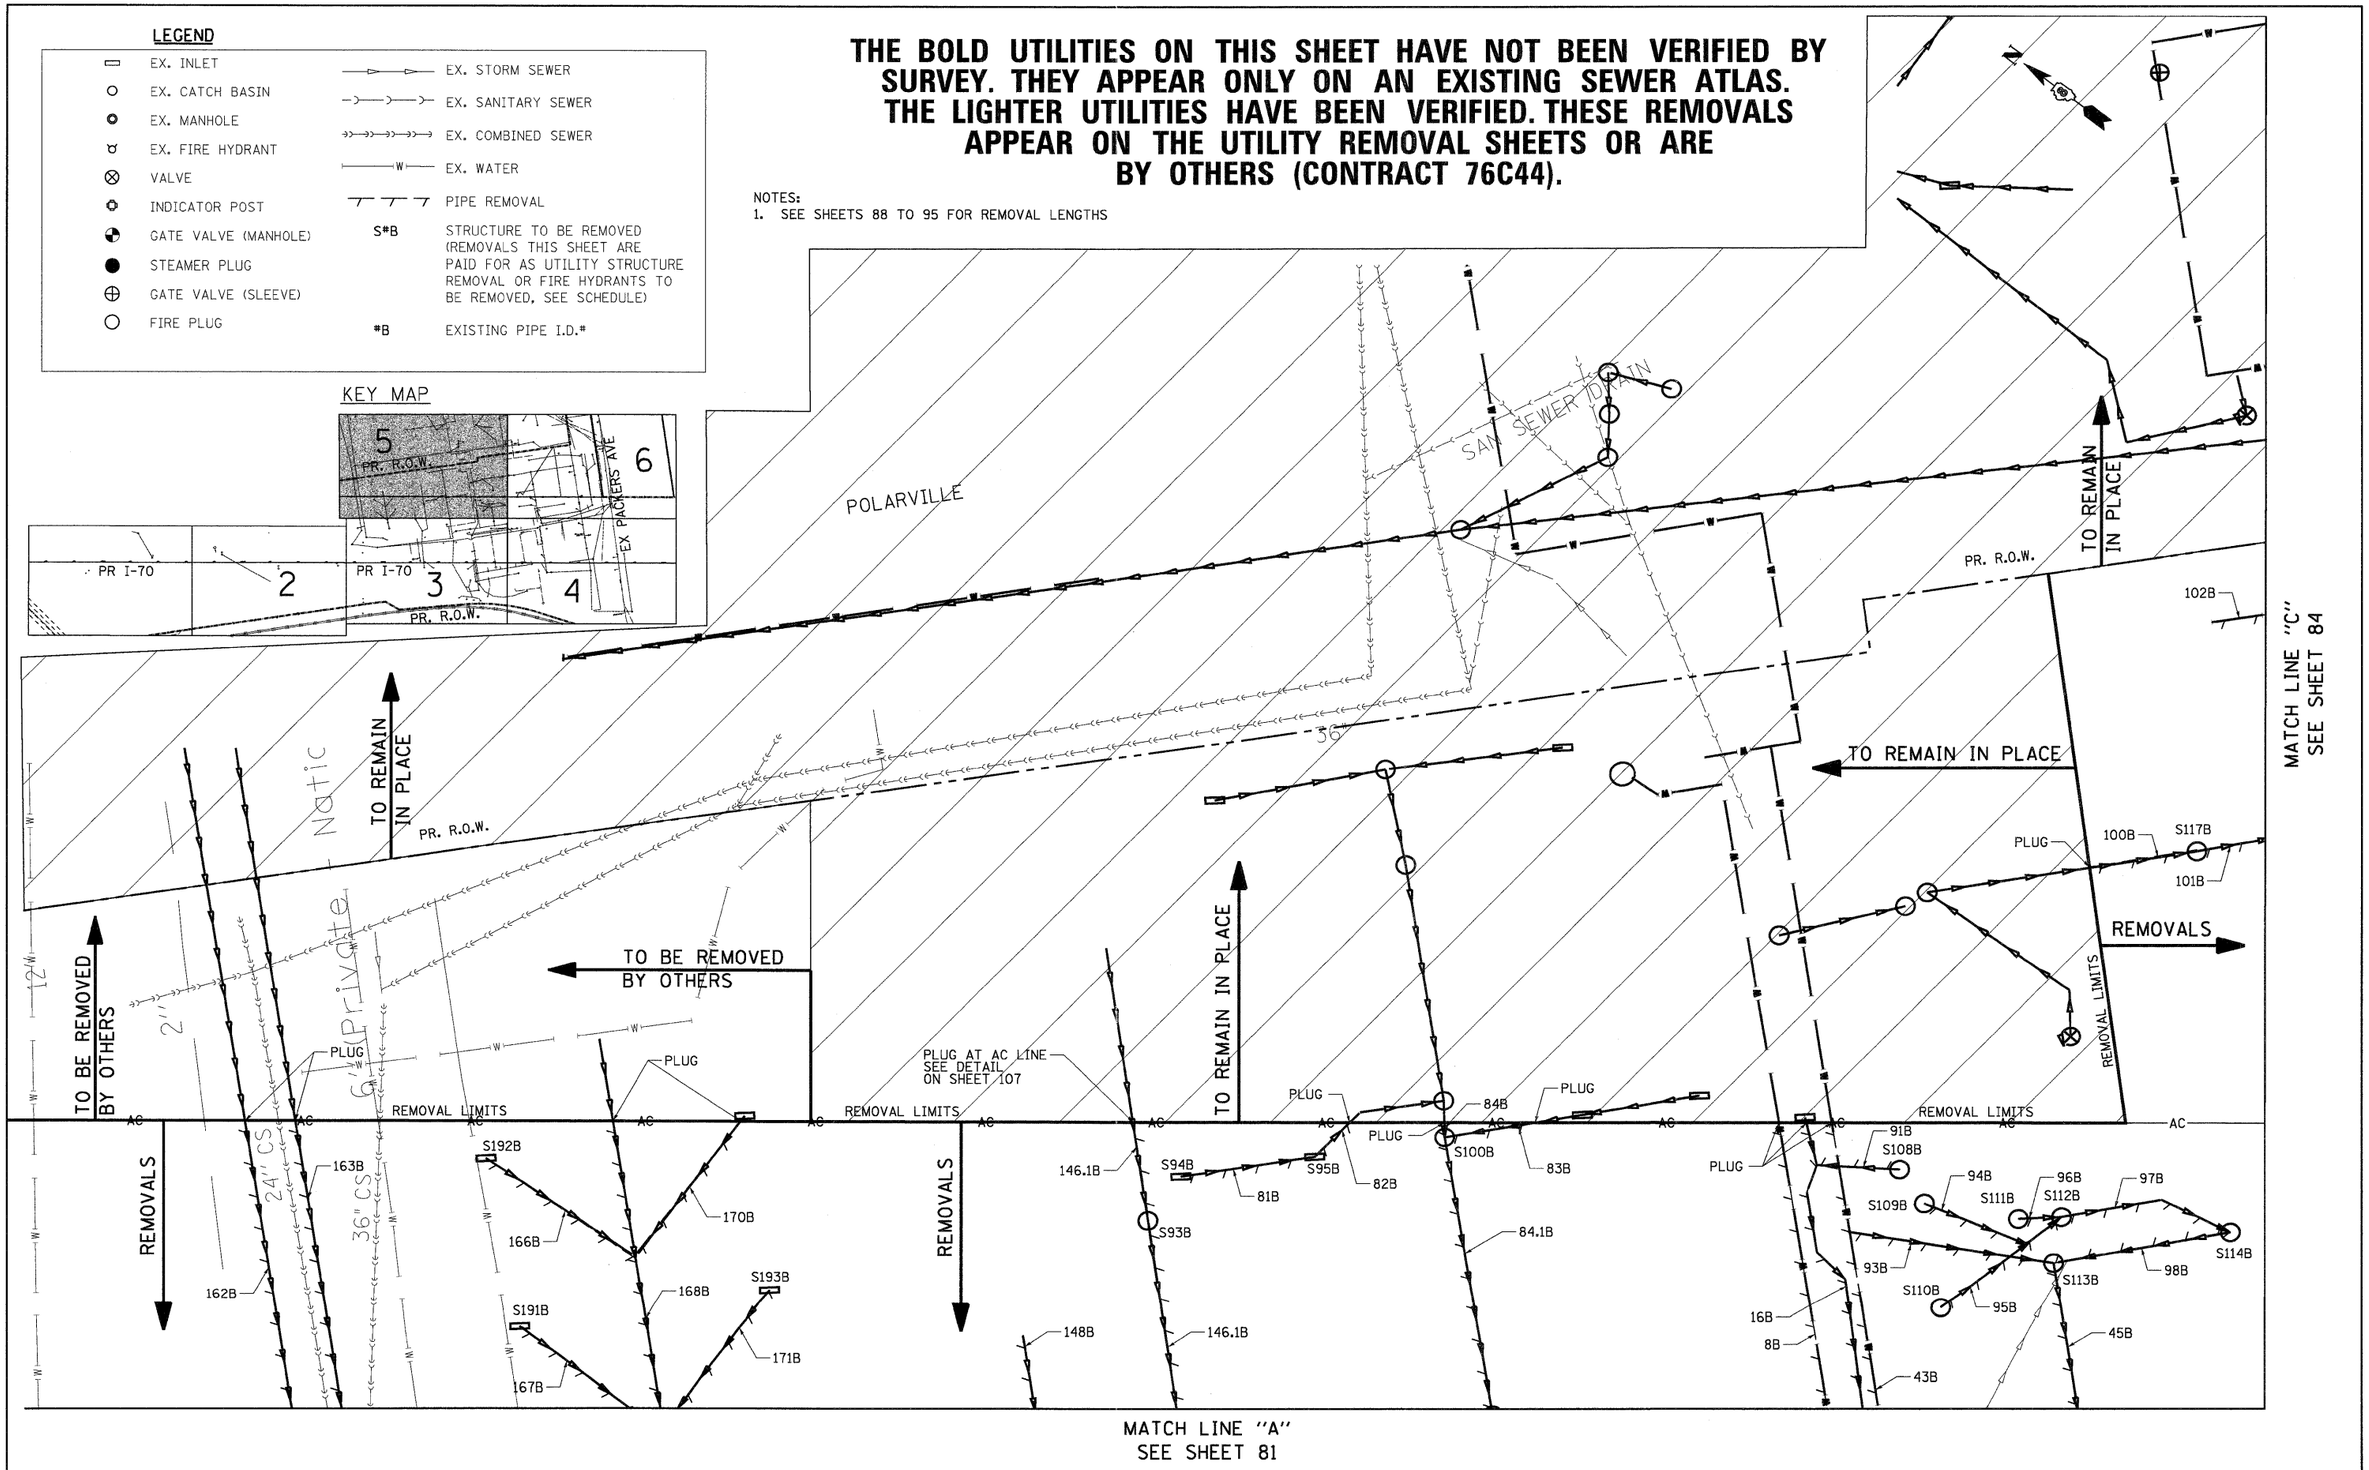

FILE NAME = $FILEL$	USER NAME = $USER$	DESIGNED - JB	REVISED -	STATE OF ILLINOIS DEPARTMENT OF TRANSPORTATION	PROPOSED I-70 EXISTING SEWER ATLAS 5	F.A.P. RTE. 998	SECTION 82-1A	COUNTY ST. CLAIR	TOTAL SHEETS 190 / SHEET NO. 83
		DRAWN - JB	REVISED -					CONTRACT NO. 76C41	
TENG TENG & ASSOCIATES, INC. ENGINEERS/ARCHITECTS/PLANNERS CHICAGO, ILLINOIS	PLOT SCALE = $SCALE$	CHECKED - ACL	REVISED -	I-70 CONNECTION					
	PLOT DATE = $DATE$	DATE - 02/04/11	REVISED -		SCALE: 1"=20' SHEET NO. OF SHEETS STA. TO STA.	FED. ROAD DIST. NO.	ILLINOIS	FED. AID PROJECT	