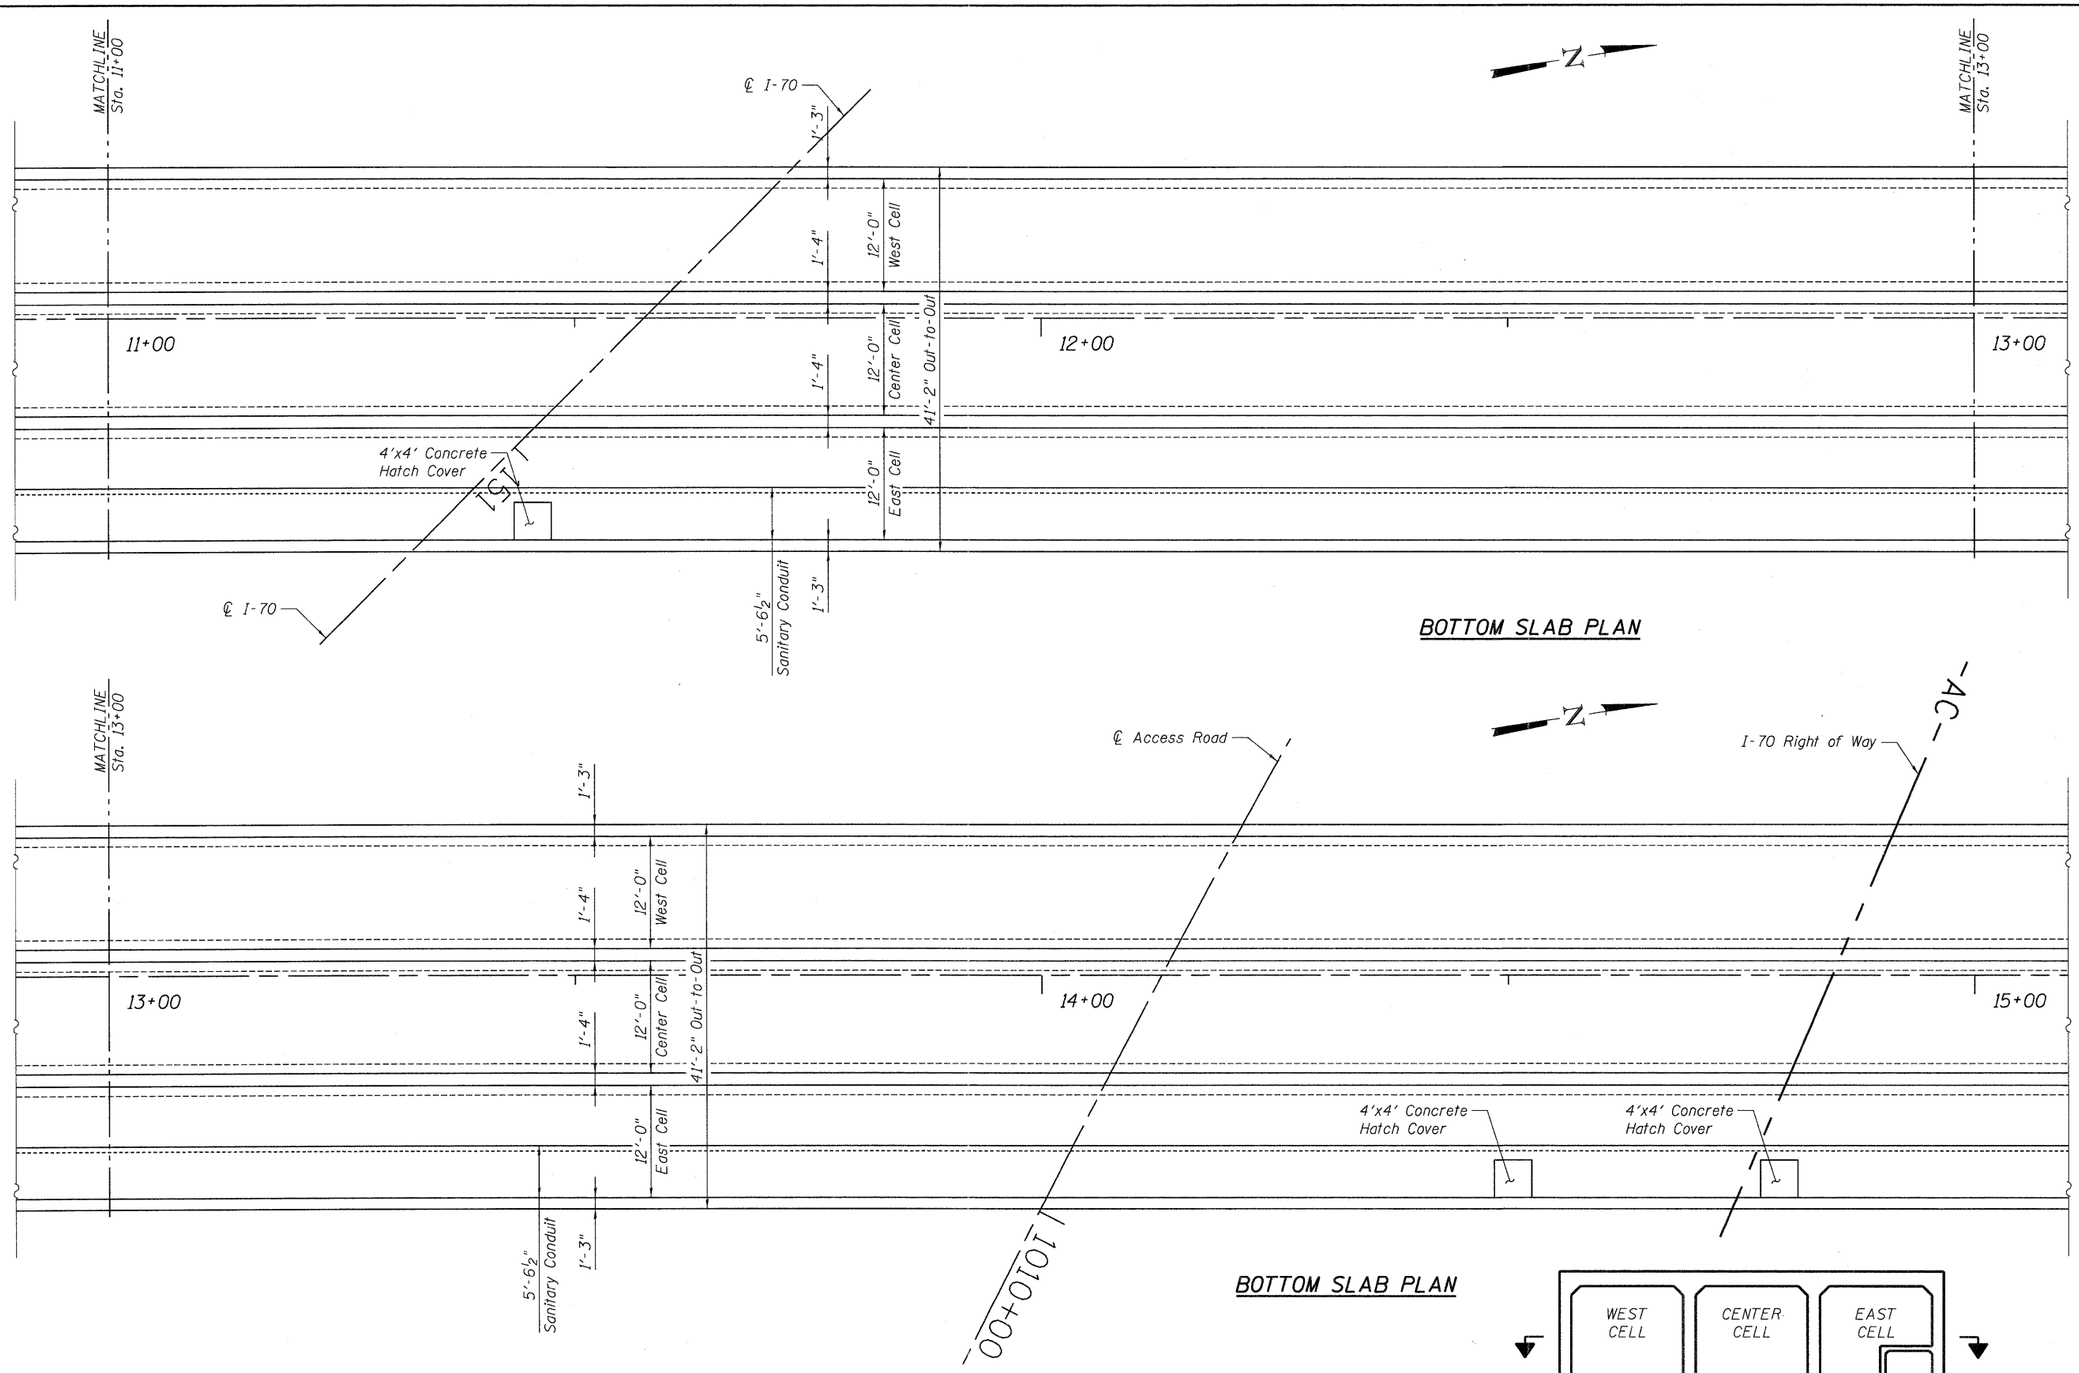

FILE NAME = $FILEL$	USER NAME = $USER$	DESIGNED - MDJ	REVISED -	STATE OF ILLINOIS DEPARTMENT OF TRANSPORTATION I-70 CONNECTION CAHOKIA CANAL BOX CULVERT REPAIR PLANS	BOTTOM SLAB REPAIR PLAN SHEET 2 OF 2	F.A. RTE. 998	SECTION 82-1A	COUNTY ST. CLAIR	TOTAL SHEETS 190	SHEET NO. 150
TENG & ASSOCIATES, INC. ENGINEERS/ARCHITECTS/PLANNERS CHICAGO, ILLINOIS	PLOT SCALE = $SCALE$	DRAWN - MDJ	REVISED -			SN 082-2010		CONTRACT NO. 76C41		
	PLOT DATE = $DATE$	CHECKED - JLR	REVISED -		SCALE: SHEET NO. S-7 OF S-18 STA. 150+80.33 TO STA.	FED. ROAD DIST. NO.	ILLINOIS	FED. AID PROJECT		
		DATE - 02/04/11	REVISED -							

..\0822010-CONN-06-001-ES.DGN,..\0822010-CONN-06-001-ES.DGN,..\DBCONN-99-ALIGNMENT3.DGN,..\0820318-CONN-99-001-BD.DGN,..\DBCONN-05-ALIGNMENT2.DGN,..\0822010-CONN-06-001-ES.DGN,..\DBCONN-99-ROW2.DGN
2-04-2011, 15:45:01 BONDHUJO \\FS-0044\AM\VAULT_D-TRANS_07\2202\20868-001\STRUCT\CAD\01 DESIGN\0822010\SHEET\0822010-CONN-06-006-SHT-BC.DGN